



Existing View From Lafayette Park

The Hay-Adams
Hartman-Cox Architects
30 January 2008

Penthouse

Washington, D.C.

ZONING COMMISSION

District of Columbia

CASE NO.08-02

EXHIBIT NO.4G



Proposed View From Lafayette Park

The Hay-Adams
Hartman-Cox Architects
30 January 2008

Penthouse
Washington, D.C.



Existing View From 16th and H Streets

The Hay-Adams
Hartman-Cox Architects
30 January 2008


Penthouse
Washington, D.C.




Proposed View From 16th and H Streets

The Hay-Adams
Hartman-Cox Architects
30 January 2008

Penthouse
Washington, D.C.

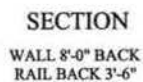

HARTMAN-COX ARCHITECTS
ARCHITECT
THORNTON-TOMASETTI-CUTTS
STRUCTURAL ENGINEERS
CIRARDI ENGINEERING
MEP ENGINEERS
PORTER CONSULTING
KITCHEN DESIGN

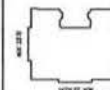

NEW PLAN



The
HAY-ADAMS
1400 K St. N.W.
Washington, DC 20004

PENTHOUSE


PAGE 1

INCA PROJECT CODE: 0608

REFERENCES

ARCHITECTURAL		
	MP	
NUMBER 2	DATE 2	ISSUES

H STREET NW

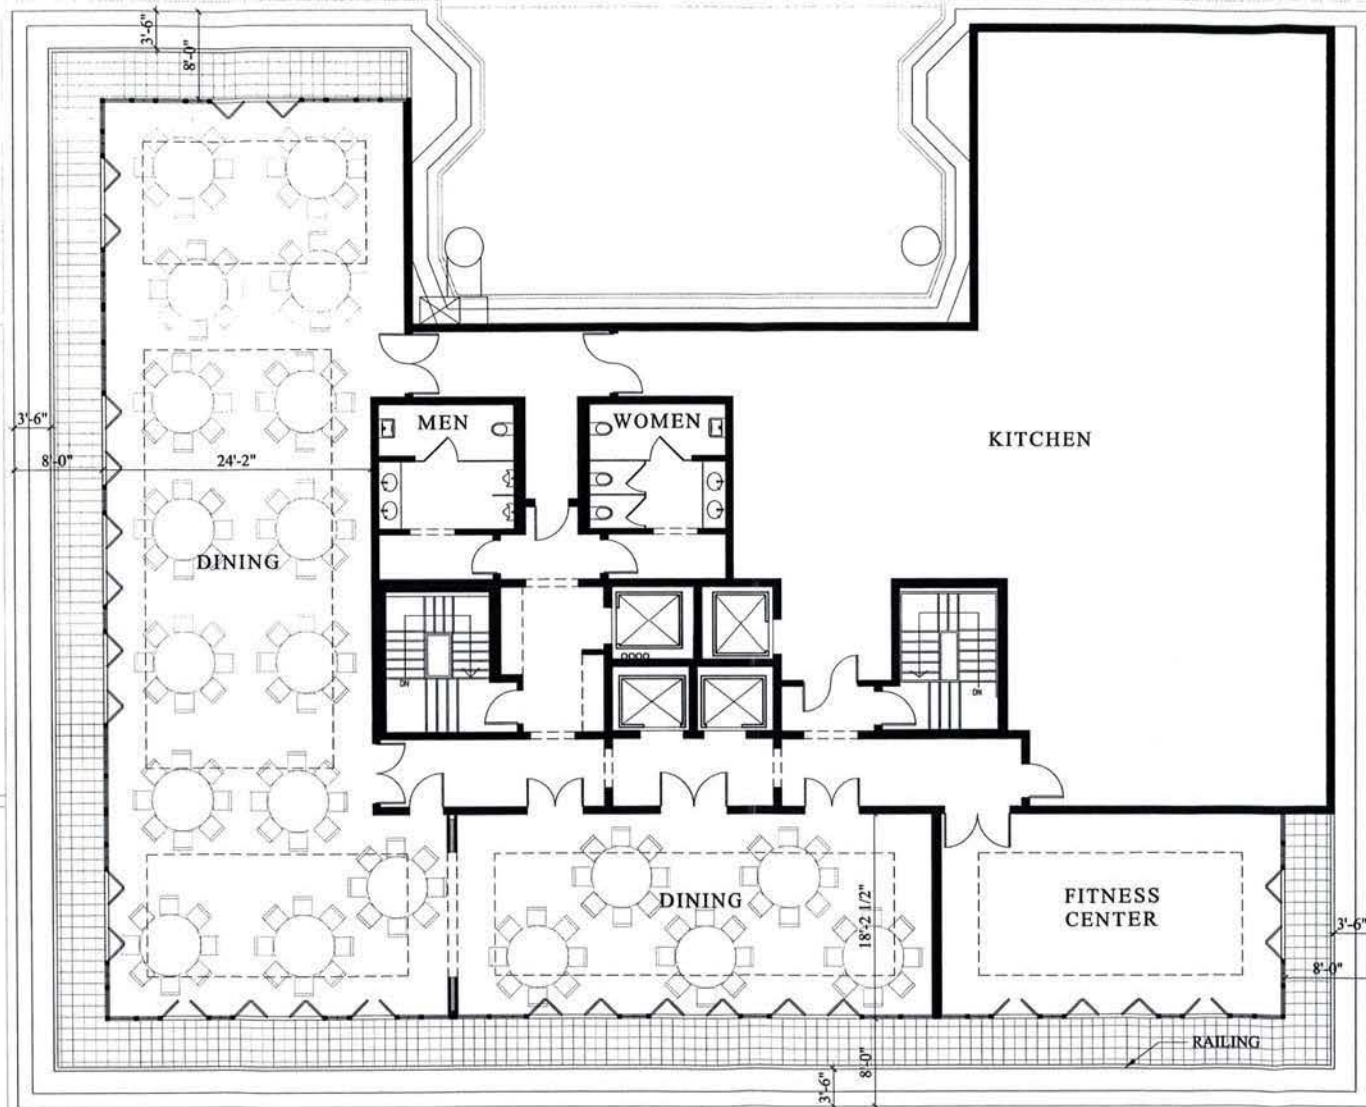

16TH STREET NW

NINTH FLOOR PLAN

HARTMAN COX ARCHITECTS
ARCHITECT
THORNTON TOMASETTI CUTTS
STRUCTURAL ENGINEERS
GIRARD ENGINEERING
MEP ENGINEERS
PORTER CONSULTING
KITCHEN DESIGN

KEY PLAN

GRAPHIC SCALE

DATE: 10/10/09

THE HAY-ADAMS
1400 & 15th Streets, NW
Washington, DC 20004


PENTHOUSE

PAGE 2

PROJECT CODE: 0609


PROPOSED 9TH FLOOR PLAN


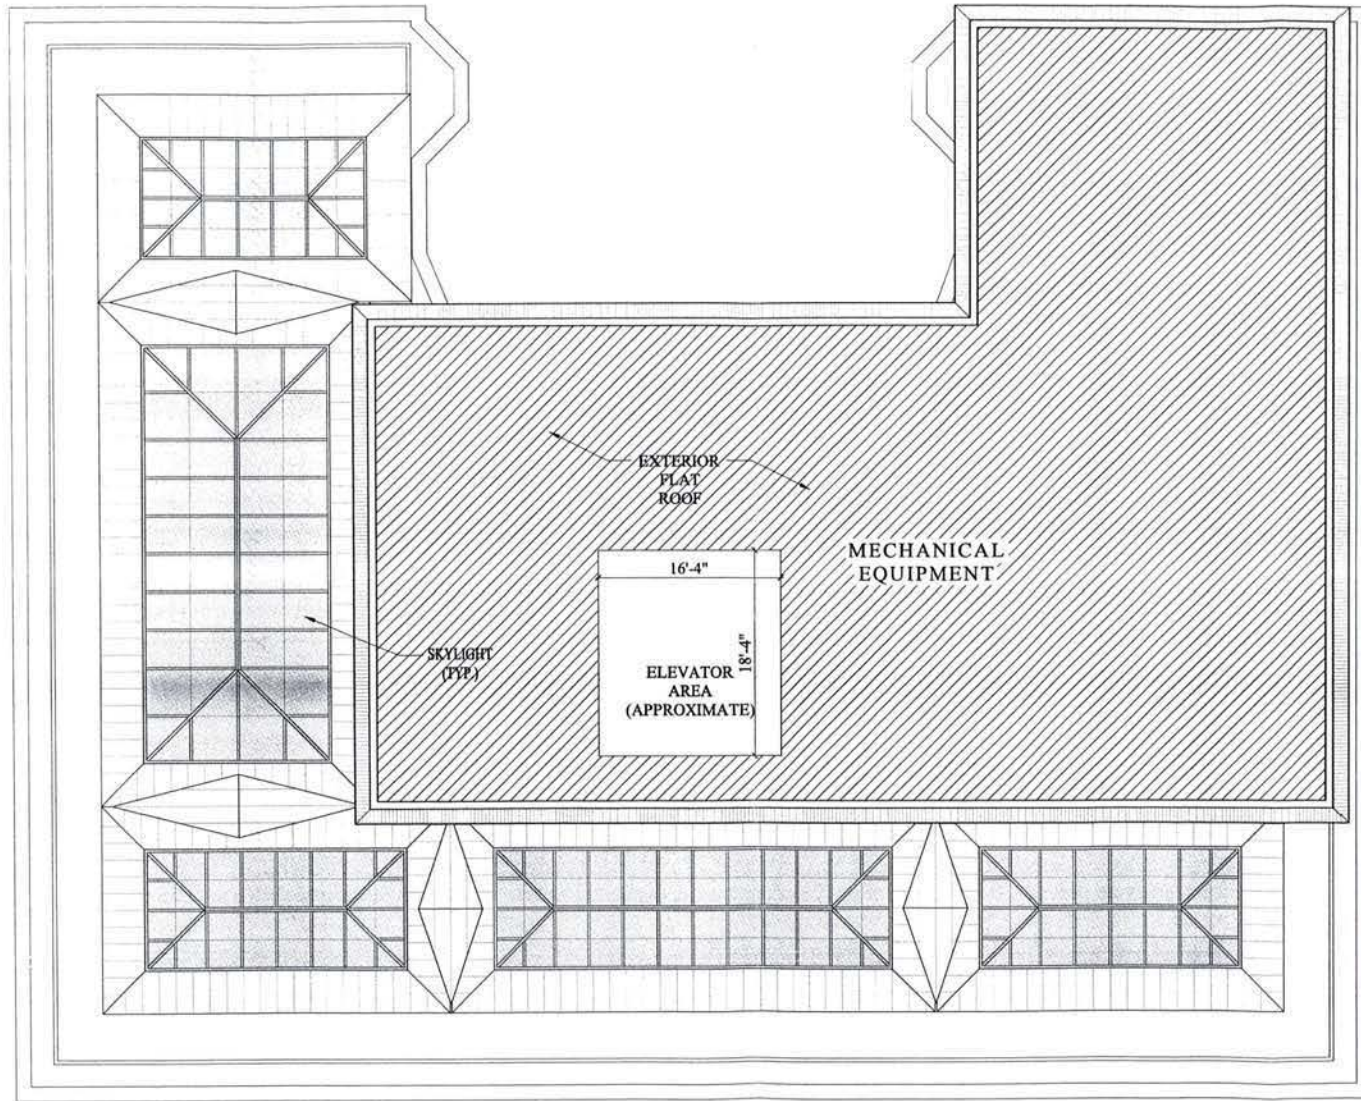


ROOF PLAN

HARTMAN-COX ARCHITECTS ARCHITECT THORNTON-TOMASETTI-CUTTS STRUCTURAL ENGINEERS CHARD ENGINEERING MEP ENGINEERS PORTER CONSULTING KITCHEN DESIGN	
The HAY-ADAMS 100 & 11 Street, NW Washington, DC 20004	
PENTHOUSE	
PAGE 3	
ICA PROJECT CODE: 0609	
PROPOSED ROOF PLAN	
ARCHITECTURAL	

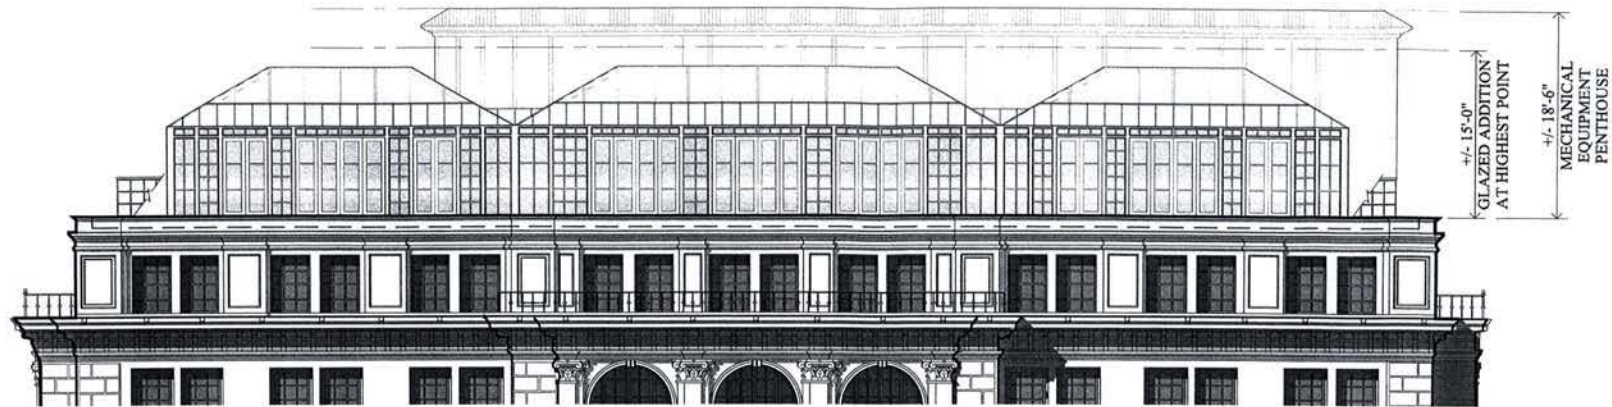


EAST ELEVATION BEHIND GUARD RAIL (SET BACK 3'-6")

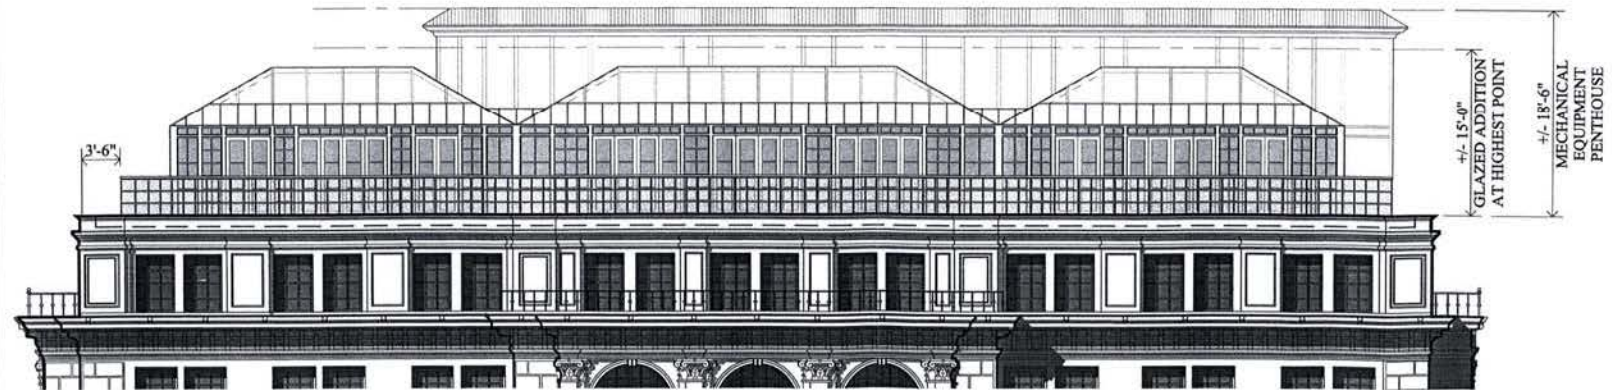

EAST ELEVATION WITH GUARD RAIL (SET BACK 3'-6")

BARTMAN-COX ARCHITECTS
ARCHITECT
THORNTON TOMASETTI CUTTS
STRUCTURAL ENGINEERS
GERARD ENGINEERING
MEP ENGINEERS
PORTER CONSULTING
KITCHEN DESIGN

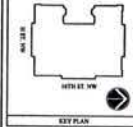

GRAPHIC SCALES


DATE	REVISION
1/1/2018	1
DATE	REVISION

The
HAY-ADAMS
1000 & 11 Street, NW
Washington, DC 20006


PENTHOUSE
PAGE 4

HCA PROJECT CODE: 0601

EAST ELEVATION			
ARCHITECTURAL			
DATE	BY	CHECKED	DATE
1/1/2018			

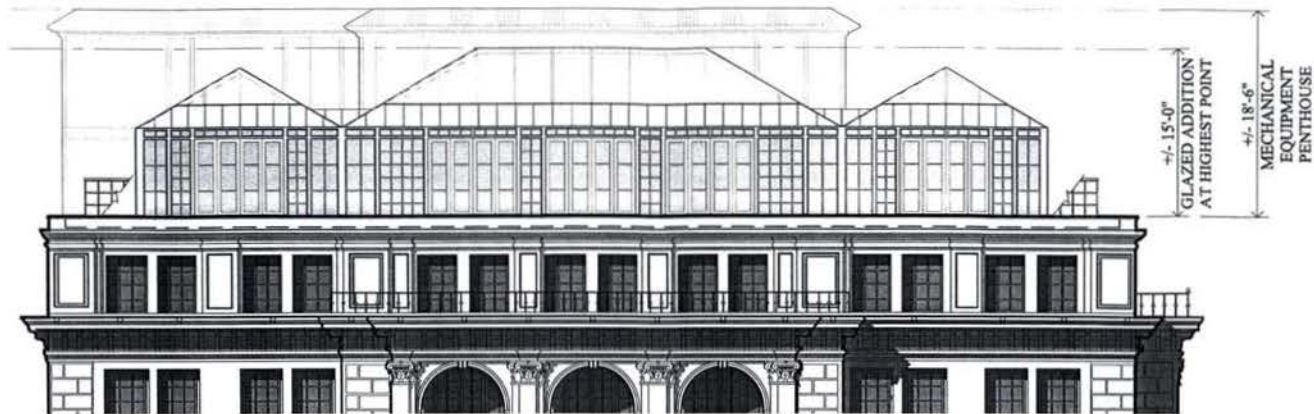

SOUTH ELEVATION BEHIND GUARD RAIL (SET BACK 3'-6")

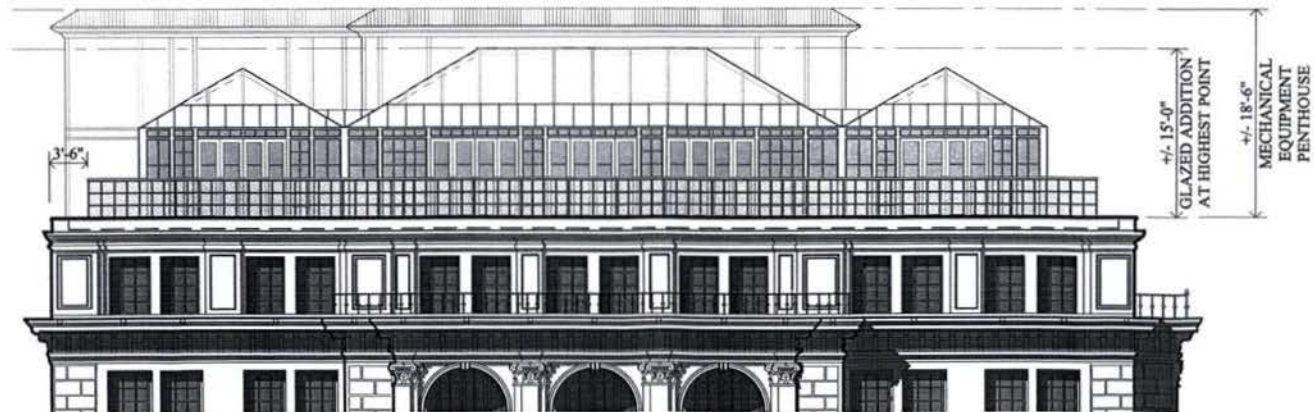

SOUTH ELEVATION WITH GUARD RAIL (SET BACK 3'-6")




DATE	REVISION
01/18	REVISION

The
HAY-ADAMS
1500 & 11 Streets, NW
Washington, DC 20006


PENTHOUSE
PAGE 5

BICA PROJECT CODE: 0009

SOUTH ELEVATION			
ARCHITECTURAL			
DATE	BY	DATE	BY
01/18		01/18	

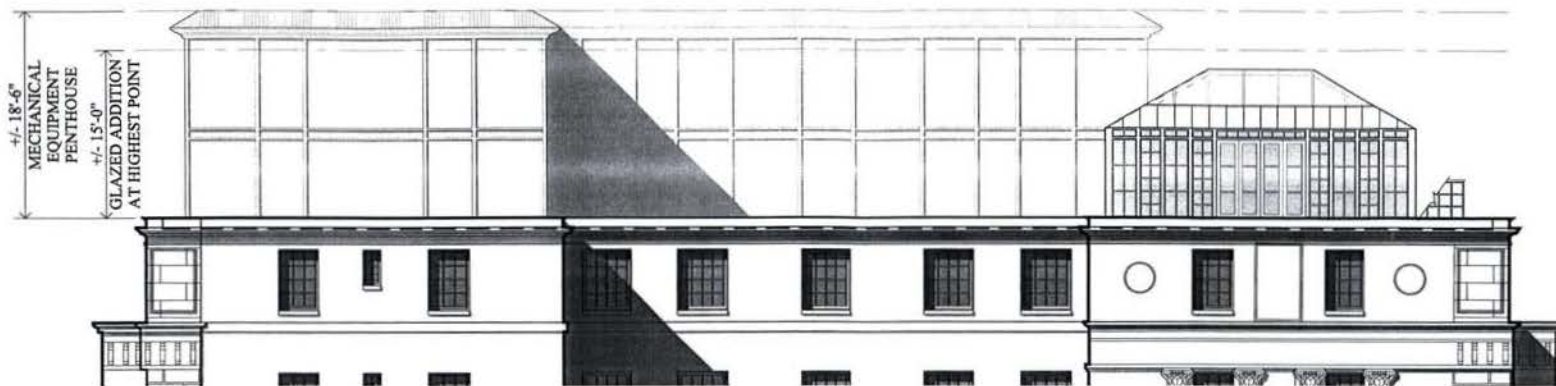

WEST ELEVATION BEHIND GUARD RAIL (SET BACK 3'-6")

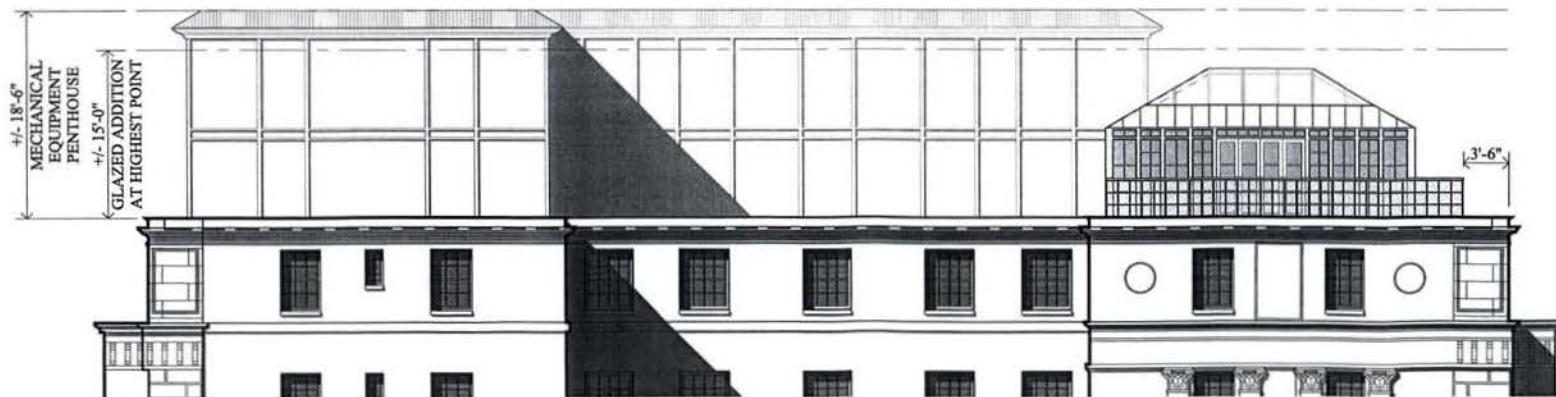

WEST ELEVATION WITH GUARD RAIL (SET BACK 3'-6")


DATE	REVISION

The
HAY-ADAMS
1100 & H Street, NW
Washington, DC 20004


PENTHOUSE
PAGE 7

SEA PROJECT CODE: 0409

WEST ELEVATION
ARCHITECTURAL

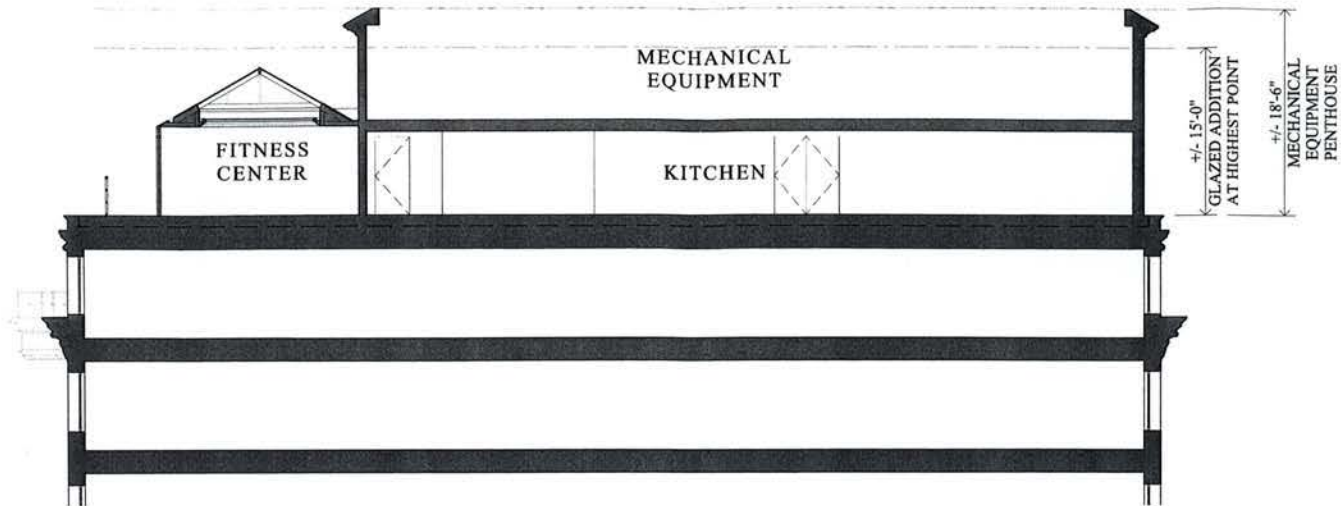

EAST - WEST SECTION LOOKING SOUTH

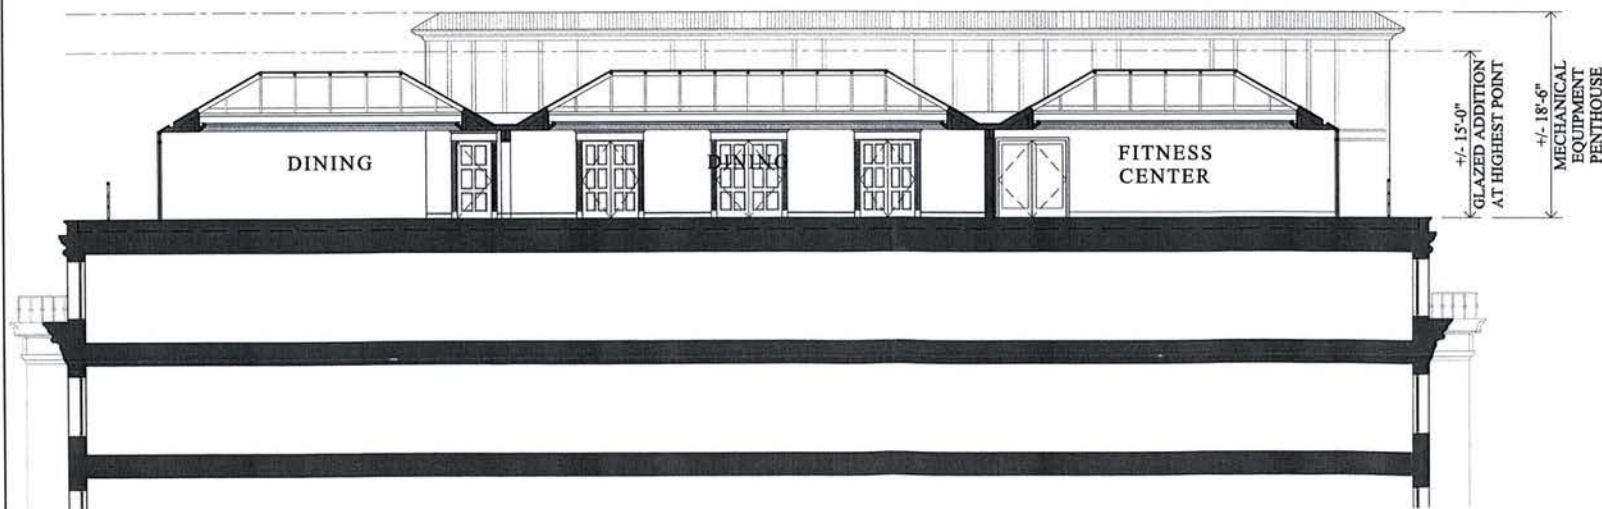

NORTH - SOUTH SECTION LOOKING WEST

HARTMAN-COX ARCHITECTS
ARCHITECT
THORNTON-TOMASETTI-CUTTS
STRUCTURAL ENGINEERS
GIBBARD ENGINEERING
MEP ENGINEERS
PORTER CONSULTING
KITCHEN DESIGN

KEY PLAN

1" = 12'-0"

1" = 12'-0"


The
HAY-ADAMS
180 & 19 Streets, NW
Washington, DC 20006

PENTHOUSE

PAGE 8

SICA PROJECT CODE: 0000

SECTIONS

ARCHITECTURAL

