



ZONING SUBMISSION PHASE II: PAVILIONS

THE YARDS AT SOUTHEAST FEDERAL CENTER

FOREST CITY | WASHINGTON

WASHINGTON, D.C. | 01.JULY.2008 | **Gensler** | M. PAUL FRIEDBERG & PARTNERS / MPFP LLC | ZONING COMMISSION REVIEW

ZONING COMMISSION
District of Columbia
CASE NO.08-04A
EXHIBIT NO.4A


1.		TABLE OF CONTENTS
2.		VICINITY PLAN
3.		SITE STUDY
4.		SITE PHOTOGRAPHS
5.		SITE PLAN
6.		1st FLOOR PLAN
7.		2nd FLOOR PLAN
8.		ROOF PLAN
9.		ELEVATIONS
10.		SECTIONS
11.		WATER STREET & 4th STREET INTERSECTION
12.		WATER STREET - RETAIL PAVILIONS ENTRANCE
13.		RETAIL PAVILIONS PLAZA ENTRANCE
14.		WATER STREET - STREET FESTIVAL

15.		WATER STREET - RETAIL
16.		PARK ENTRANCE PLAZA DAYTIME
17.		PARK ENTRANCE PLAZA AT DUSK

TABLE OF CONTENTS

THE YARDS AT SOUTHEAST FEDERAL CENTER FOREST CITY | WASHINGTON

WASHINGTON, D.C. | 01.JULY.2008 | **Gensler** | M. PAUL FRIEDBERG & PARTNERS / MPFP LLC | ZONING COMMISSION REVIEW

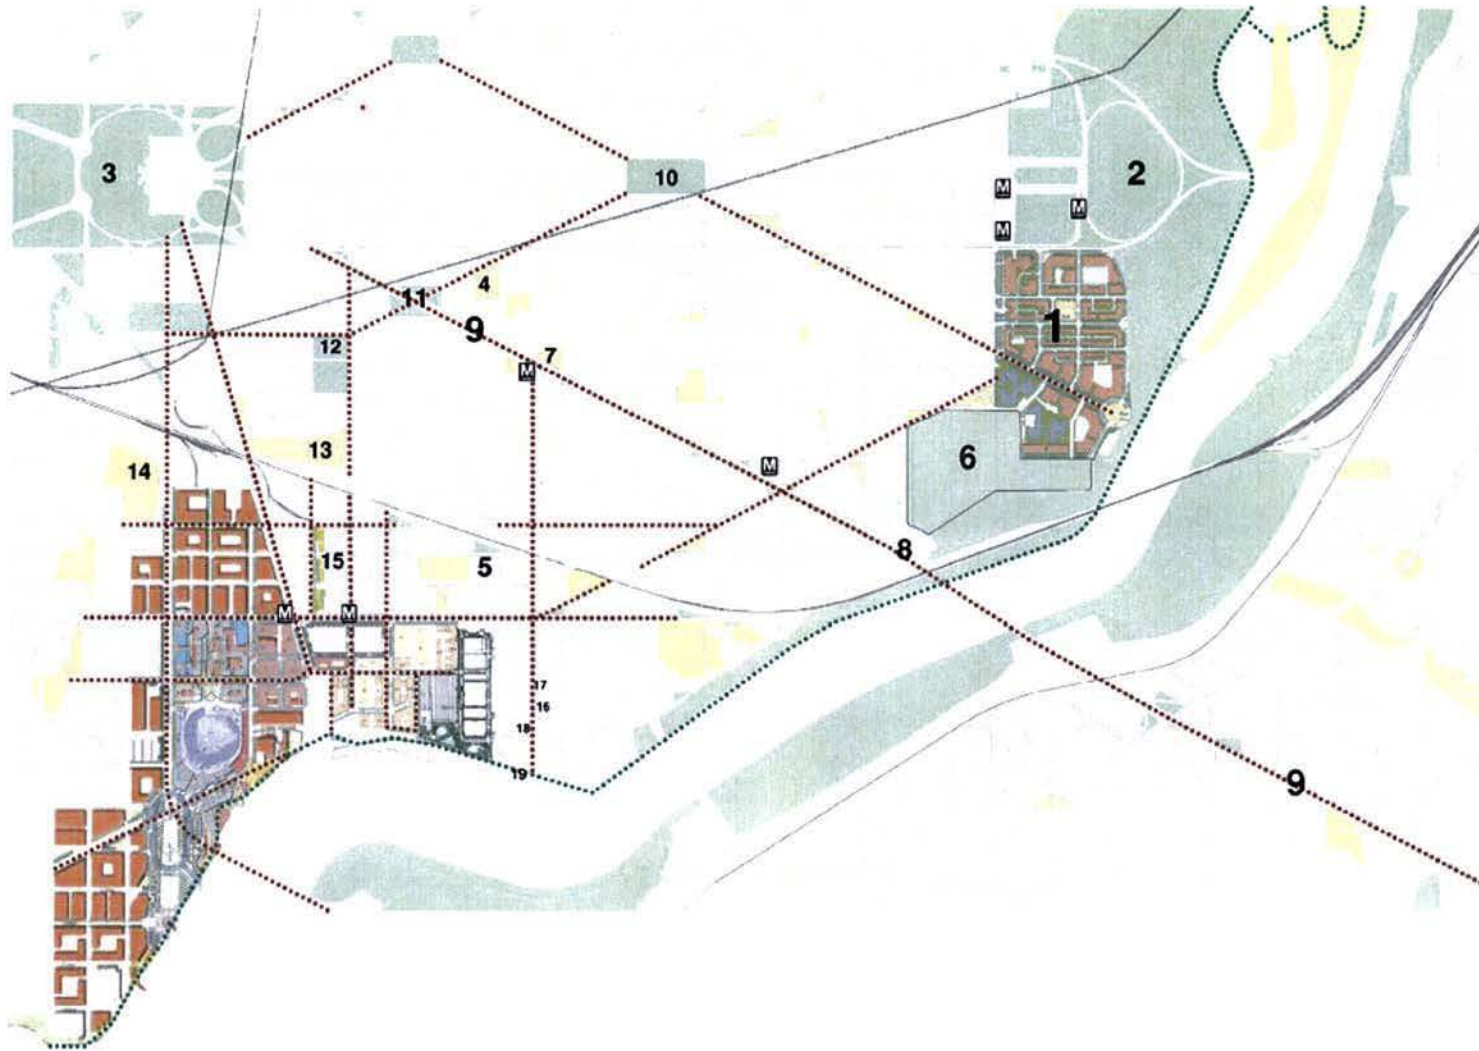

LEGEND:

1. RESERVATION 13 SITE
2. RFK SITE
3. US CAPITOL AND LIBRARY OF CONGRESS
4. EASTERN MARKET
5. MARINE BARRACKS BEQ
6. CONGRESSIONAL CEMETARY
7. MNCPPC MEMORIAL SITE
8. BARNEY CIRCLE
9. PENNSYLVANIA AVENUE 'GREAT STREET INITIATIVE'
10. LINCOLN PARK
11. SEWARD SQUARE
12. FOLGER SQUARE
13. GARFIELD PARK
14. RANDELL PARK
15. CANAL PARK
16. NAVY ART GALLERY
17. NAVY LIBRARY
18. NAVY MUSEUM
19. DISPLAY SHIP USS BARRY

- DC PARKS AND RECREATION
- NATIONAL PARK SERVICE
- SIGNIFICANT CORRIDOR
- RIVERWALK

THE YARDS AT SOUTHEAST FEDERAL CENTER


FOREST CITY | WASHINGTON

VICINITY PLAN

2

WASHINGTON, D.C. | 01.JULY.2008 | **Gensler** | M. PAUL FRIEDBERG & PARTNERS / MPFP LLC | ZONING COMMISSION REVIEW



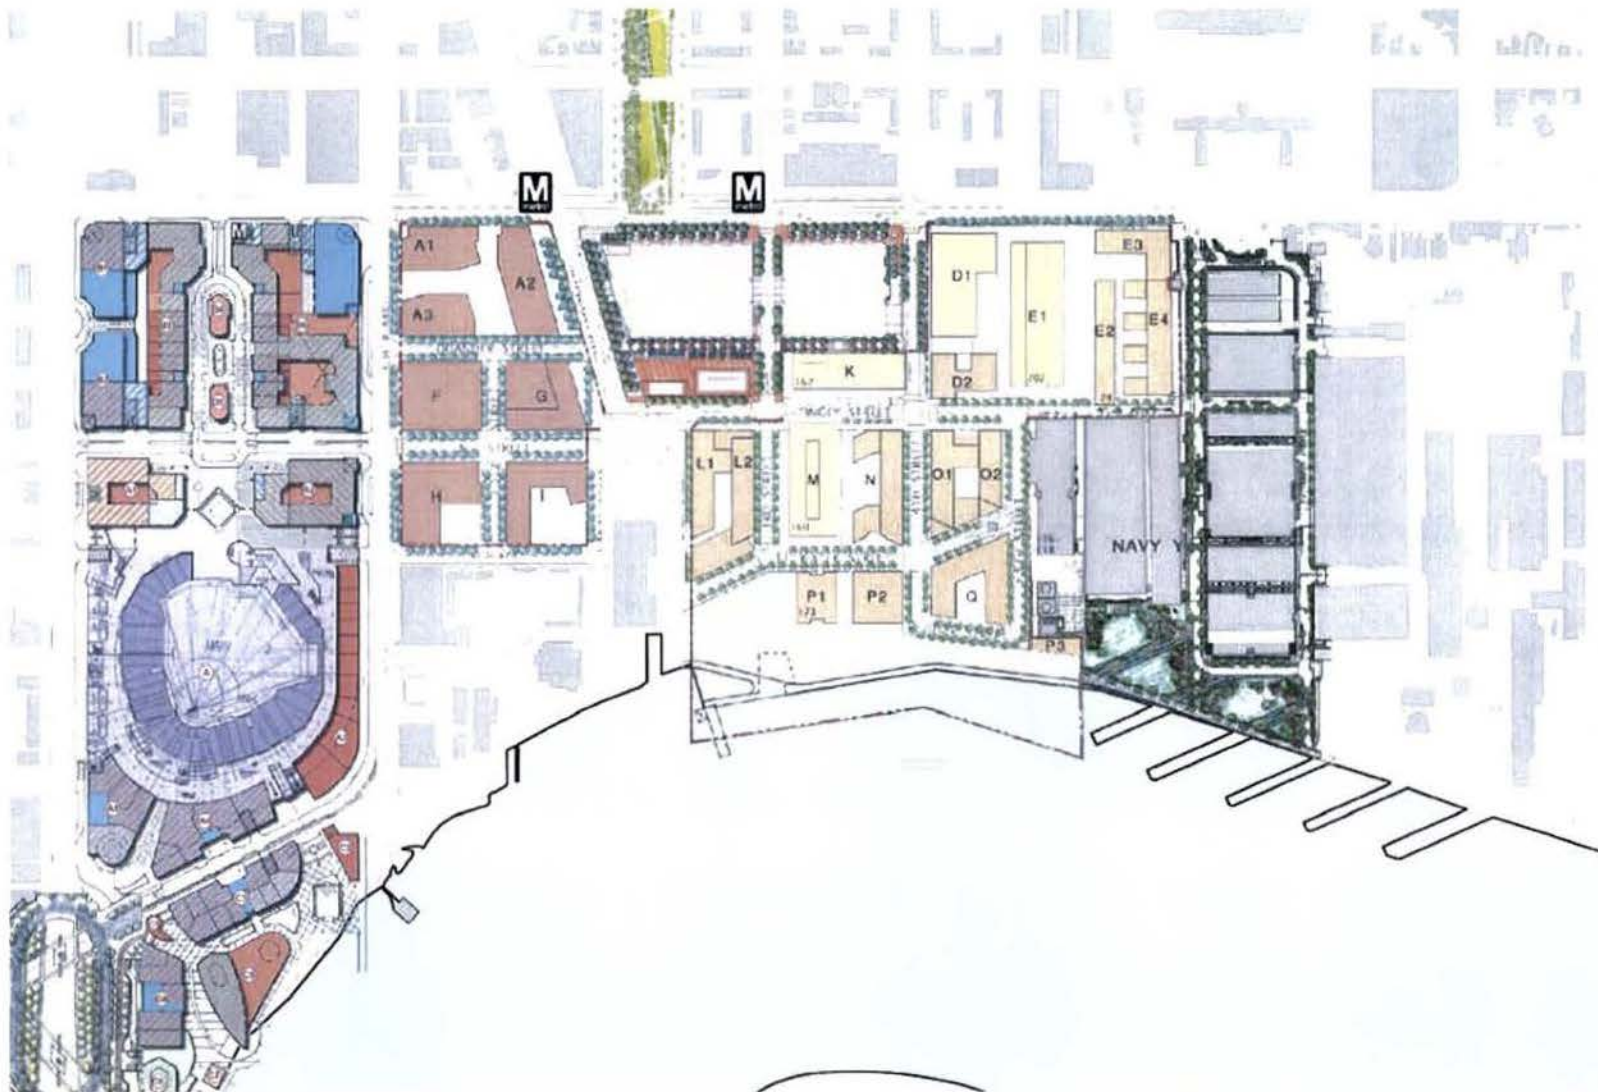

THE YARDS AT SOUTHEAST FEDERAL CENTER

FOREST CITY | WASHINGTON

SITE STUDY


3

WASHINGTON, D.C. | 01.JULY.2008 | **Gensler** | M. PAUL FRIEDBERG & PARTNERS / MPFP LLC | ZONING COMMISSION REVIEW

SCALE: (36"X24") 1"=200'-0"
(11"X17") 1"=400'-0"

0 50 100 200 FT



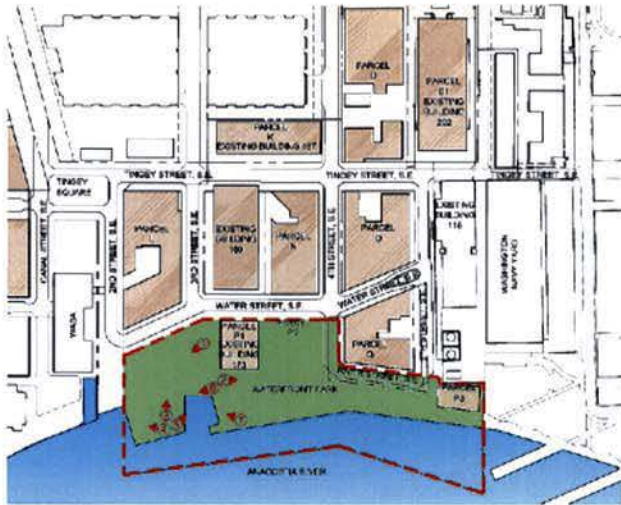

KEY PLAN



VIEW 1



VIEW 2



VIEW 3



VIEW 4



VIEW 5




VIEW 6



VIEW 7

L E G E N D

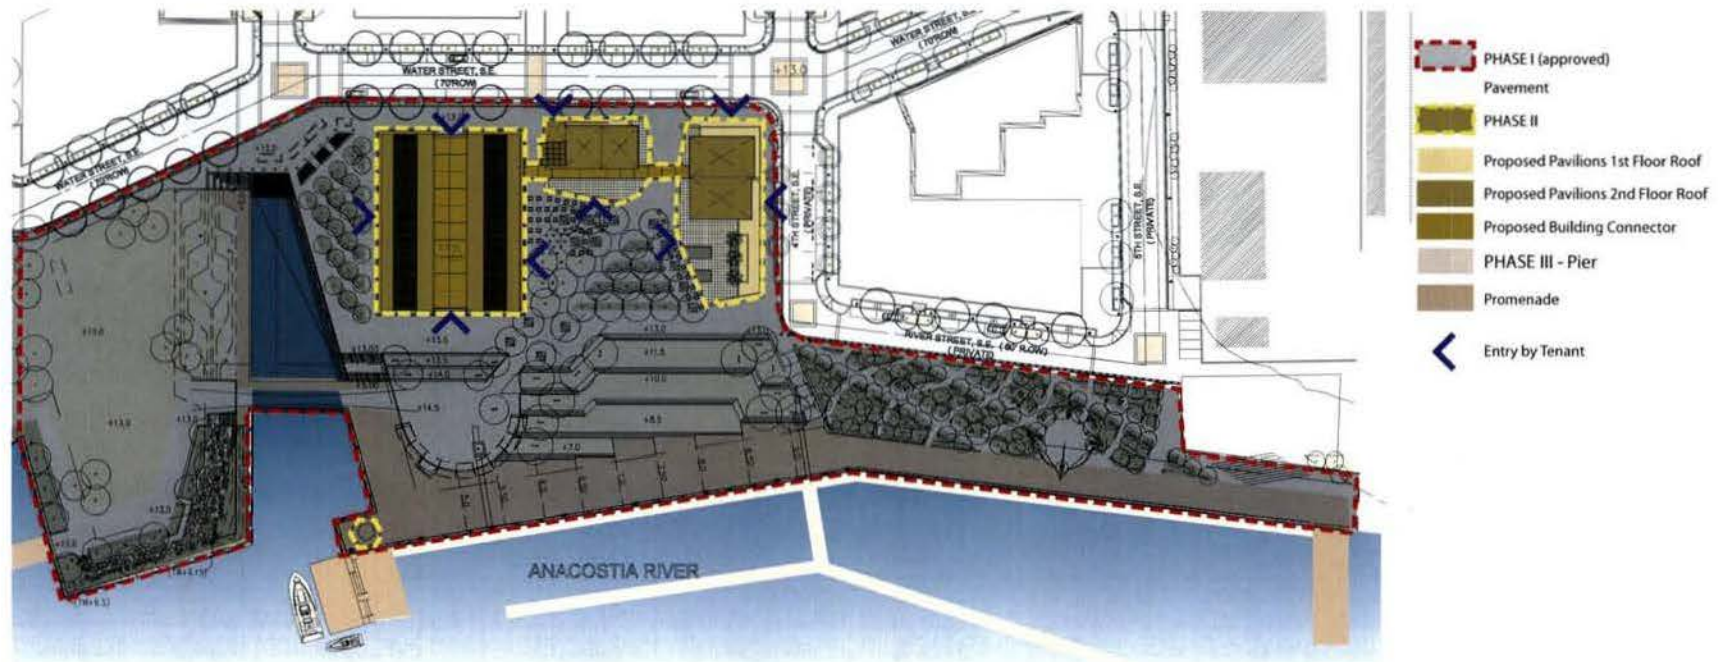

THE YARDS AT SOUTHEAST FEDERAL CENTER

FOREST CITY | WASHINGTON

SITE PLAN | 5

WASHINGTON, D.C. | 01 JULY 2008 | **Gensler** | M. PAUL FRIEDBERG & PARTNERS / MPFP LLC | ZONING COMMISSION REVIEW

SEE ENLARGED PLANS FOR SCALED PAVILION DWGS.






--- LIMIT OF DEVELOPMENT AREA

NORTH



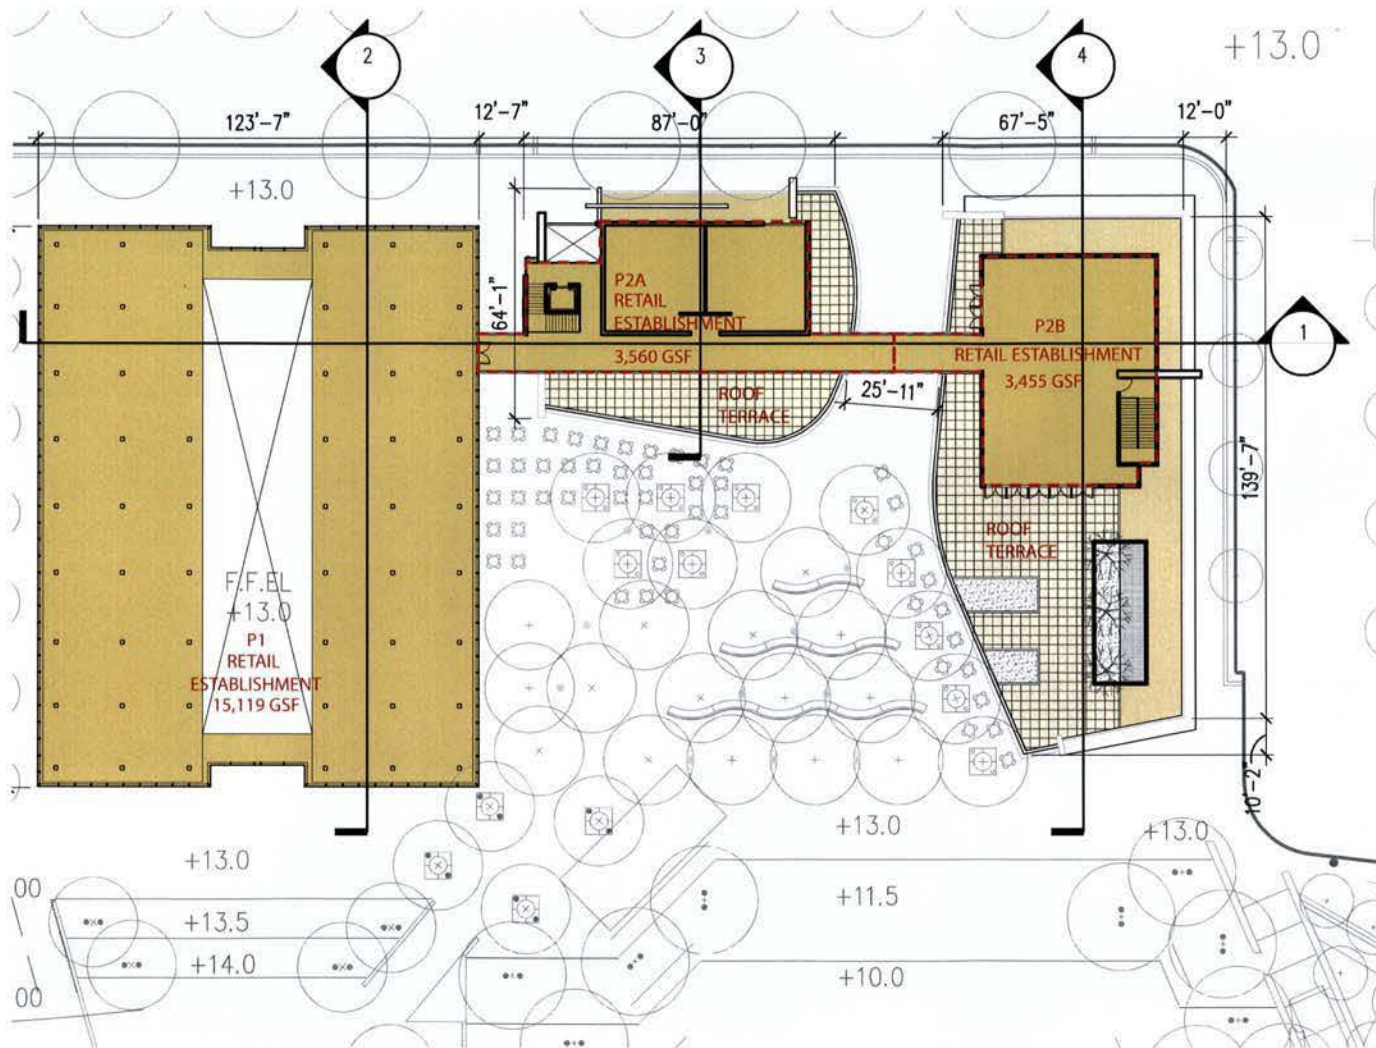

LEGEND

BUILDING FOOTPRINT

THE YARDS AT SOUTHEAST FEDERAL CENTER


FOREST CITY | WASHINGTON

2nd FLOOR PLAN 7

WASHINGTON, D.C. | 01.JULY.2008 | **Gensler** | M. PAUL FRIEDBERG & PARTNERS / MPFP LLC | ZONING COMMISSION REVIEW

SCALE: 1/32=1'-0"



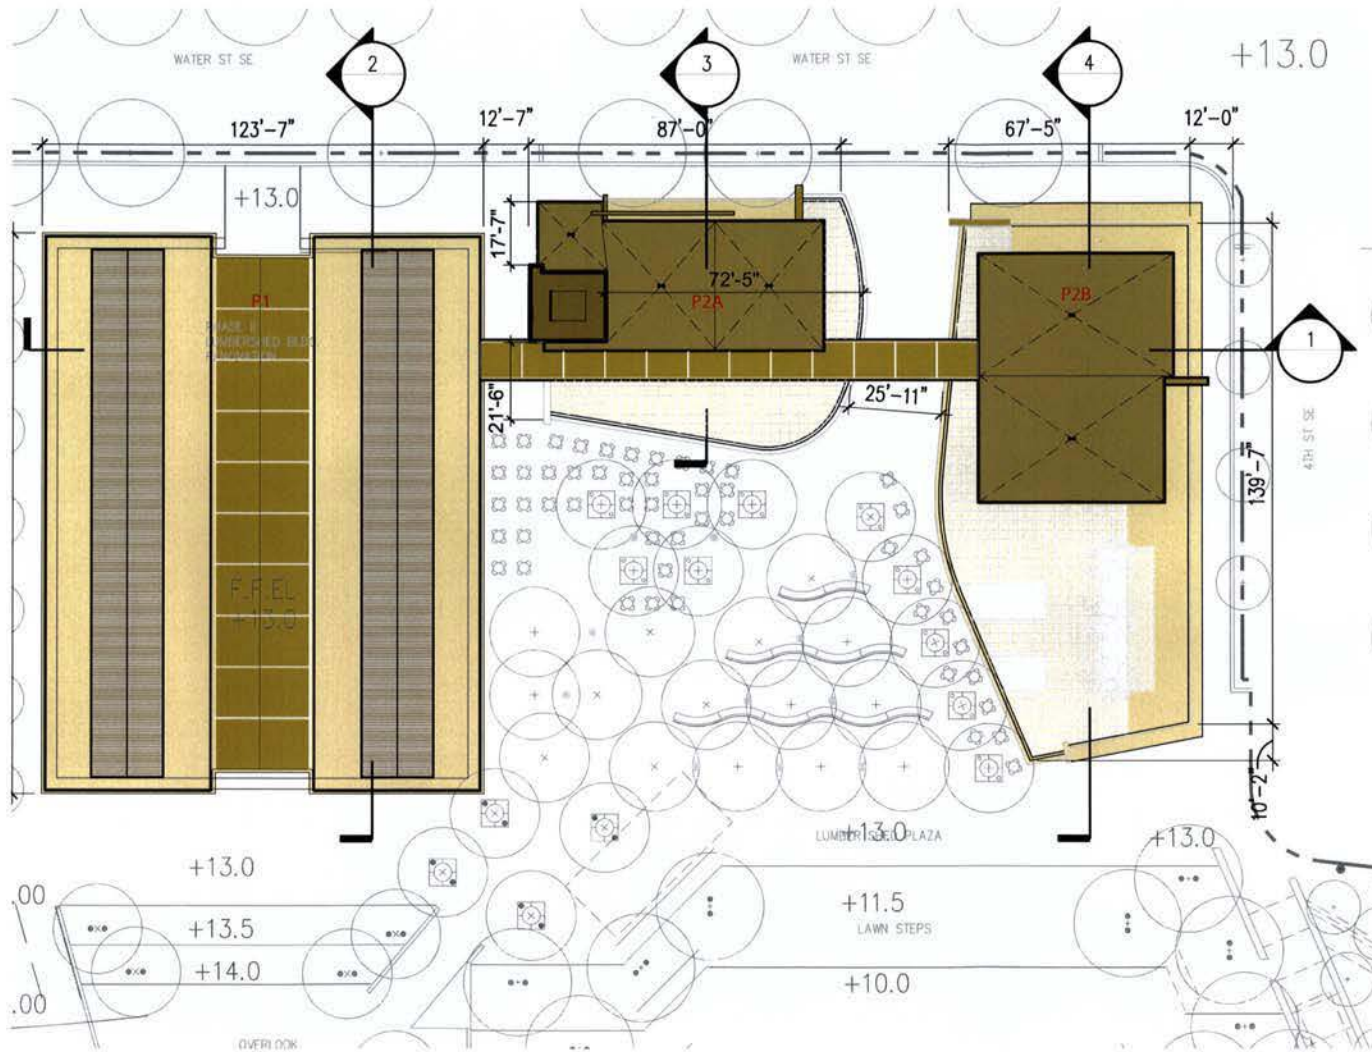

L E G E N D

BUILDING FOOTPRINT


THE YARDS AT SOUTHEAST FEDERAL CENTER FOREST CITY | WASHINGTON

WASHINGTON, D.C. | 01.JULY.2008 | **Gensler** | M. PAUL FRIEDBERG & PARTNERS / MPFP LLC | ZONING COMMISSION REVIEW

ROOF PLAN 8





SCALE: 1/32=1'-0"



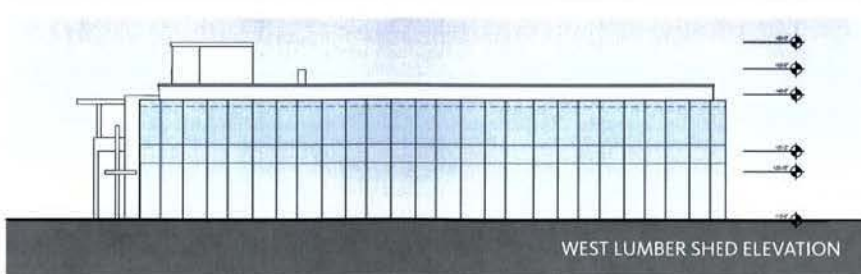

LEGEND

-  Wood
-  Metal Panels
-  Metal Coping
-  Brick
-  Glass

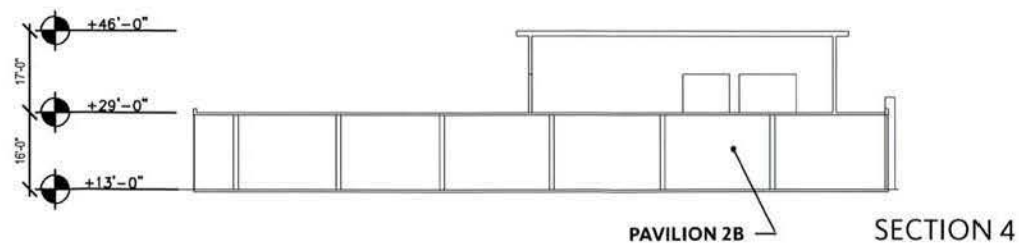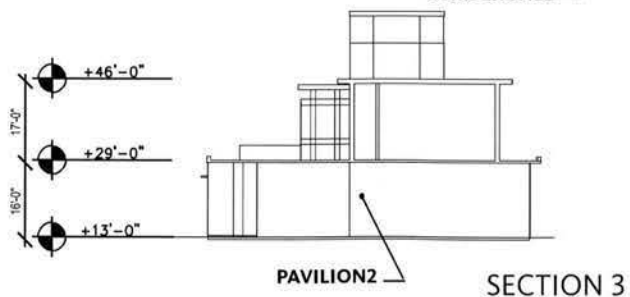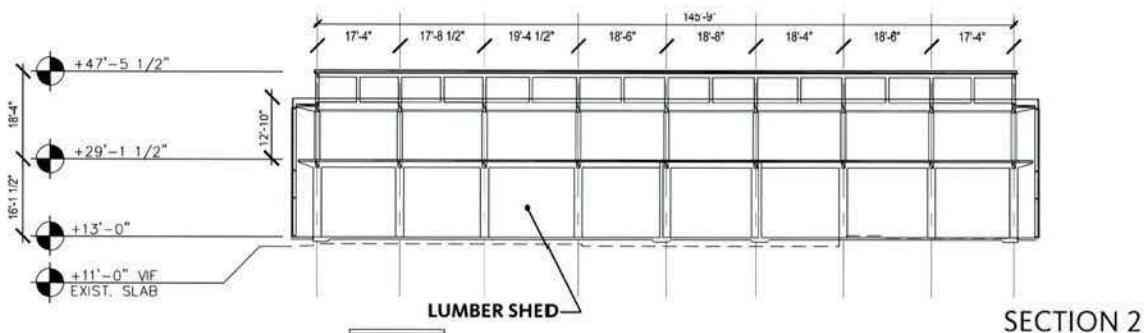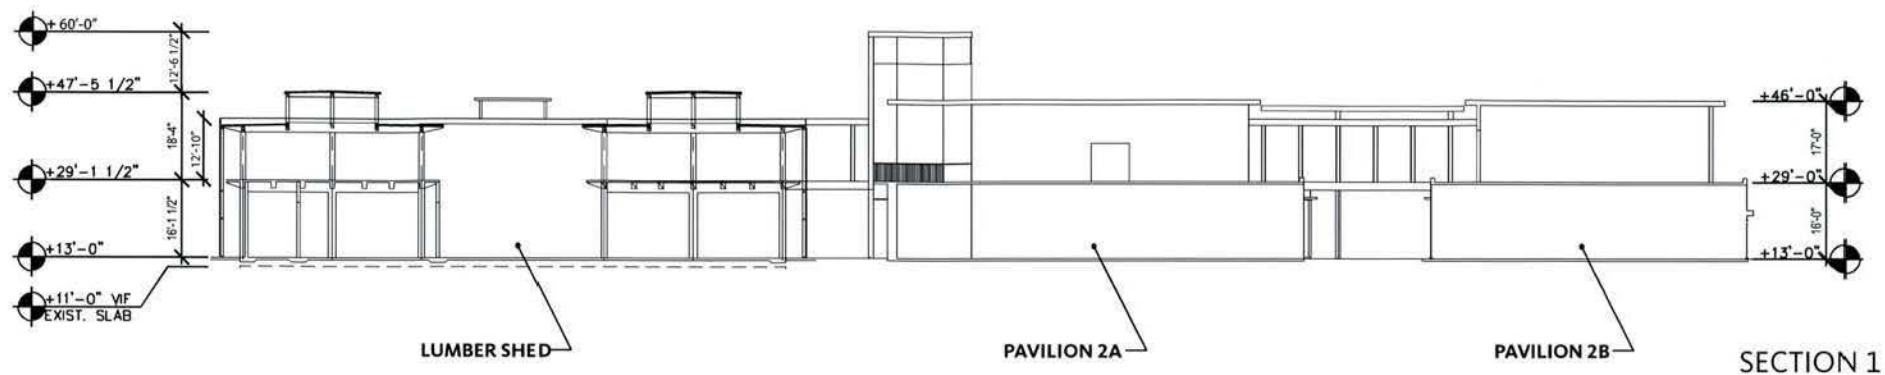

THE YARDS AT SOUTHEAST FEDERAL CENTER

FOREST CITY | WASHINGTON

SECTIONS 10

WASHINGTON, D.C. | 01.JULY.2008 | **Gensler** | M. PAUL FRIEDBERG & PARTNERS / MPFP LLC | ZONING COMMISSION REVIEW

SCALE: 1/32=1'-0"



THE YARDS AT SOUTHEAST FEDERAL CENTER

FOREST CITY | WASHINGTON

WATER STREET & 4th STREET INTERSECTION

11

WASHINGTON, D.C. | 01.JULY.2008 | **Gensler** | M. PAUL FRIEDBERG & PARTNERS / MPFP LLC | ZONING COMMISSION REVIEW



THE YARDS AT SOUTHEAST FEDERAL CENTER

FOREST CITY | WASHINGTON

WATER STREET - RETAIL PAVILIONS ENTRANCE

12



THE YARDS AT SOUTHEAST FEDERAL CENTER

FOREST CITY | WASHINGTON

RETAIL PAVILIONS PLAZA ENTRANCE

13

WASHINGTON, D.C. | 01.JULY.2008 | **Gensler** | M. PAUL FRIEDBERG & PARTNERS / MPFP LLC | ZONING COMMISSION REVIEW



THE YARDS AT SOUTHEAST FEDERAL CENTER

FOREST CITY | WASHINGTON

WATER STREET - STREET FESTIVAL

14



THE YARDS AT SOUTHEAST FEDERAL CENTER

FOREST CITY | WASHINGTON

WATER STREET - RETAIL

15

WASHINGTON, D.C. | 01.JULY.2008 | **Gensler** | M. PAUL FRIEDBERG & PARTNERS / MPFP LLC | ZONING COMMISSION REVIEW



THE YARDS AT SOUTHEAST FEDERAL CENTER

FOREST CITY | WASHINGTON

PARK ENTRANCE PLAZA

16

WASHINGTON, D.C. | 01.JULY.2008 | **Gensler** | M. PAUL FRIEDBERG & PARTNERS / MPFP LLC | ZONING COMMISSION REVIEW



THE YARDS AT SOUTHEAST FEDERAL CENTER

FOREST CITY | WASHINGTON

PARK ENTRANCE PLAZA AT DUSK

17

WASHINGTON, D.C. | 01.JULY.2008 | **Gensler** | M. PAUL FRIEDBERG & PARTNERS / MPFP LLC | ZONING COMMISSION REVIEW