


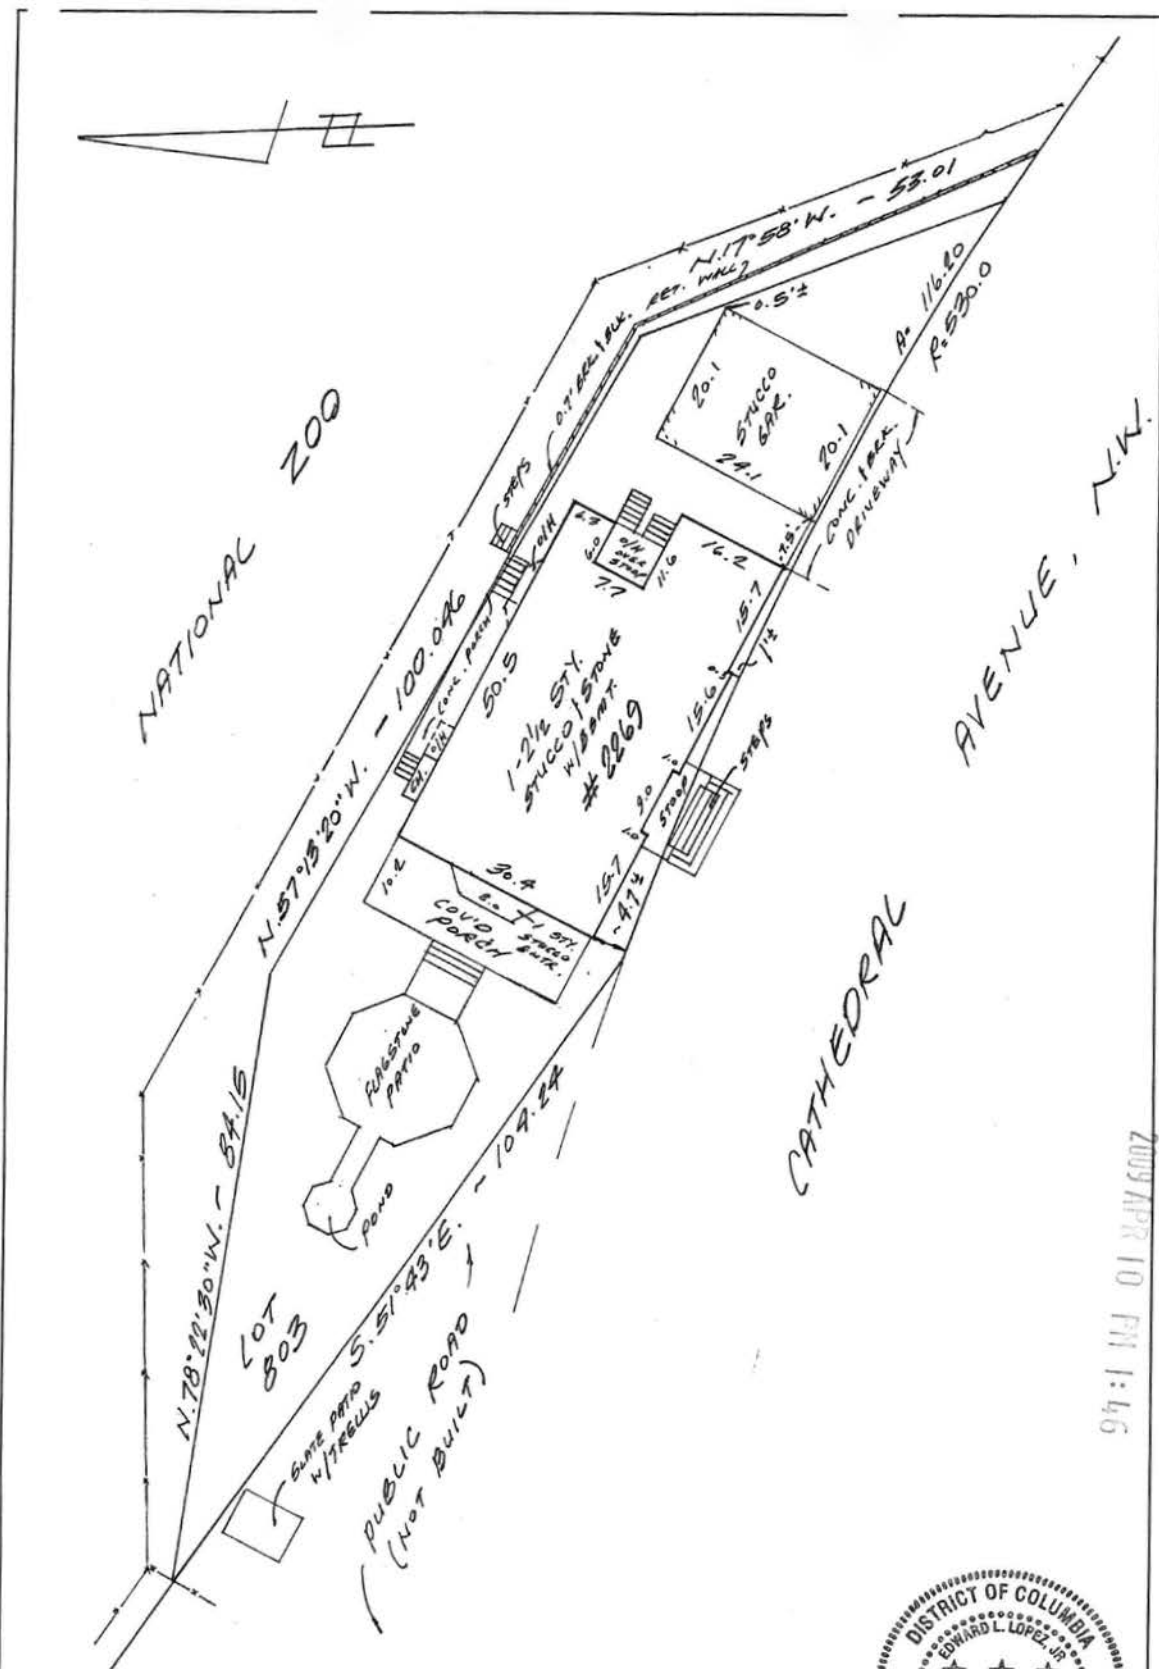

10762 Rhode Island Avenue
Beltville, MD 20705

Capitol Surveys, Inc.

DISTRICT OF COLUMBIA
EDWARD L. LOPEZ, JR.
Phone 301-931-1350
Fax 301-931-4332

NOTE: This drawing is not intended to establish property lines. It cannot be used for construction or design purposes. All information shown herein taken from the land records of the county or city in which the property is located and field work performed. This survey prepared for title purposes only.
© As of current date.

HOUSE LOCATION
LOT - 803 SQUARE - 2210
RECORDED A.F.T. PAGE 2399
DISTRICT OF COLUMBIA
Recorded in Liber _____ Folio _____ Scale 1" = 20'

I hereby certify that the position of all the existing visible improvements on the above described property have been established by accepted field practices, and that unless otherwise shown there are no visible encroachments.
EDWARD L. LOPEZ, JR.
D.C. Licensed Land Surveyor
No. LS900232

DATE: FEB. 13, 2009

CASE: 128.09

FILE: 89330

ZONING COMMISSION
District of Columbia
CASE NO. 09-07
EXHIBIT NO. 3A

2009 APR 10 PM 1:46