





2-BEDROOM UNIT
(Unit# 302-502, 208-508)

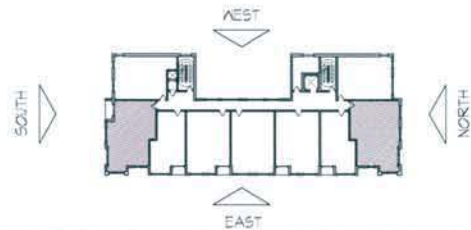


KEYPLAN - Typical Floor (2nd-5th) - Unit Location




STUDIO
(Unit# 106, 203-503, 207-507)

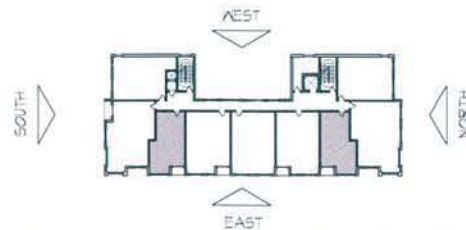

KEYPLAN - Typical Floor (2nd-5th) - Unit Location

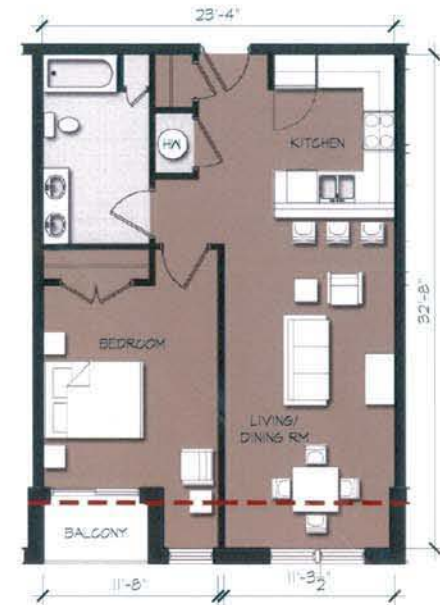

1-BEDROOM UNIT
(Unit# 101-501, 108, 204-504, 206-506, 209-509)

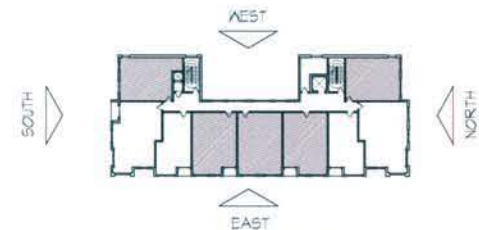

KEYPLAN - Typical Floor (2nd-5th) - Unit Location

--- ALTERNATE BUILDING LINE SHOWING REDUCED UNIT AREA

1412 CHAPIN STREET, NW

PROPERTY ADDRESS: 1412 Chapin Street, NW Washington, DC 20004
SQUARE NO. 246
LOT NO. 032



PGN ARCHITECTS, PLLC
210 7th Street SE - Suite 201
Washington, DC 20003
ph. 202-822-5445 fax 202-822-0408



0 4' 8'
SCALE: 1"=8'

MARCH 31, 2010
TYPICAL UNIT LAYOUT PLANS

A2.6



EXAMPLE 1



EXAMPLE 2

1412 CHAPIN STREET, NW

PROPERTY ADDRESS: 1412 Chapin Street, NW Washington, DC 20004
 SQUARE NO. 248
 LOT NO. D52



PGN ARCHITECTS, PLLC
 210 1st Street SE • Suite 201
 Washington, DC 20003
 PH 202-822-5495 FAX 202-822-0908

MARCH 9, 2010

SITE EXAMPLES





EXAMPLE 1



EXAMPLE 2

1412 CHAPIN STREET, NW

PROPERTY ADDRESS: 1412 Chapin Street, NW, Washington, DC 20009
 SQUARE NO. 286
 LOT NO. 0-52



PGN ARCHITECTS, PLLC
 210 7th Street SE - Suite 201
 Washington, DC 20003
 PH: 202-623-5955 FAX: 202-623-0408

MARCH 9, 2010

SITE EXAMPLES

02



EXAMPLE 1



EXAMPLE 2

1412 CHAPIN STREET, NW

PROPERTY ADDRESS: 1412 Chapin Street, NW, Arlington, DC 20009
 SQUARE NO. 286
 LOT NO. D-82



PGN ARCHITECTS, PLLC
 210 7th Street SE - Suite 20
 Arlington, DC 20003
 ph: 202-822-6445 fax: 202-822-0408

MARCH 9, 2010

SITE EXAMPLES


03




1412 CHAPIN STREET, NW



6. METAL PANEL - VANCOUVER COPPER

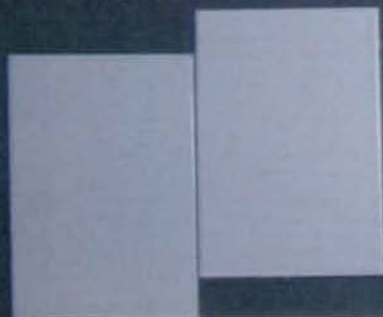


5. METAL PANEL - CADET GREY

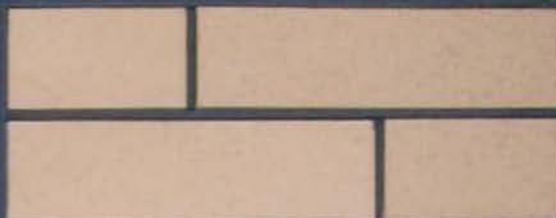

4. BRICK VENEER - (4X4X8) BEIGE



3. BRICK VENEER - (4X4X8) RED

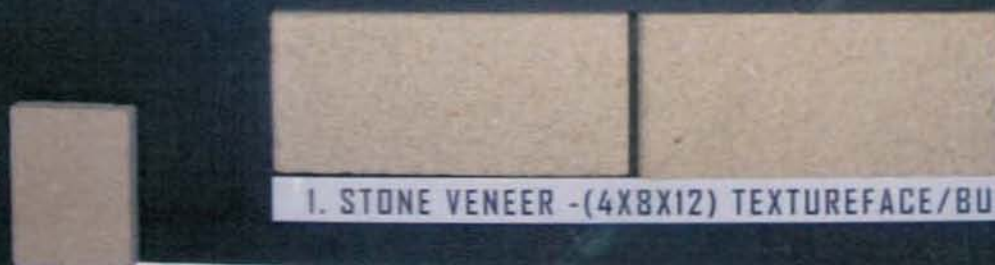

1. STONE VENEER -(4X8X12) TEXTUREFACE/BUFF

2. STONE VENEER -(4X8X12) GROUNDFACE/BUFF

Heavy Duty Challenger


Heavy Duty Challenger



H36-7-SF

36" Overall Height

2 1/2" OD Structural Steel Tubing
(2" Schedule 40 Pipe)

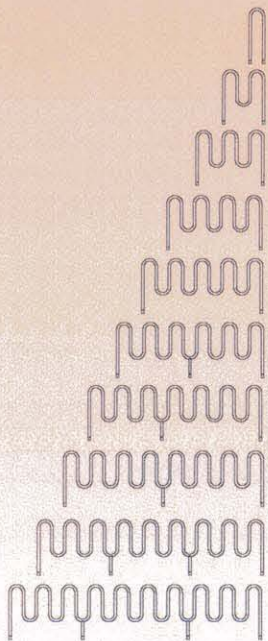

Item No.	In-Ground (-IG) Price (Wt)	Surface (-SF) Price (Wt)	Description (Capacity)
H36-3-G*	\$99 (21)	\$149 (23)	1 Loop Challenger (3 Bikes) - 1' 3" L - Galvanized
H36-3-P*	109 (21)	159 (23)	1 Loop Challenger (3 Bikes) - 1' 3" L - Powder Coated
H36-3-S*	369 (21)	429 (23)	1 Loop Challenger (3 Bikes) - 1' 3" L - Stainless Steel
H36-5-G	269 (52)	319 (54)	3 Loop Challenger (5 Bikes) - 3' 3" L - Galvanized
H36-5-P	299 (52)	349 (54)	3 Loop Challenger (5 Bikes) - 3' 3" L - Powder Coated
H36-5-S	789 (52)	849 (54)	3 Loop Challenger (5 Bikes) - 3' 3" L - Stainless Steel
H36-7-G	359 (74)	409 (76)	5 Loop Challenger (7 Bikes) - 5' 4" L - Galvanized
H36-7-P	399 (74)	449 (76)	5 Loop Challenger (7 Bikes) - 5' 4" L - Powder Coated
H36-7-S	1,069 (74)	1,129 (76)	5 Loop Challenger (7 Bikes) - 5' 4" L - Stainless Steel
H36-9-G	449 (97)	499 (99)	7 Loop Challenger (9 Bikes) - 7' 4" L - Galvanized
H36-9-P	499 (97)	549 (99)	7 Loop Challenger (9 Bikes) - 7' 4" L - Powder Coated
H36-9-S	1,349 (97)	1,409 (99)	7 Loop Challenger (9 Bikes) - 7' 4" L - Stainless Steel
H36-11-G	539 (119)	589 (121)	9 Loop Challenger (11 Bikes) - 9' 5" L - Galvanized
H36-11-P	599 (119)	649 (121)	9 Loop Challenger (11 Bikes) - 9' 5" L - Powder Coated
H36-11-S	1,629 (119)	1,689 (121)	9 Loop Challenger (11 Bikes) - 9' 5" L - Stainless Steel
H36-13-G	629 (146)	679 (148)	11 Loop Challenger (13 Bikes) - 11' 5" L - Galvanized
H36-13-P	699 (146)	749 (148)	11 Loop Challenger (13 Bikes) - 11' 5" L - Powder Coated
H36-13-S	1,949 (146)	2,009 (148)	11 Loop Challenger (13 Bikes) - 11' 5" L - Stainless Steel
H36-15-G	789 (173)	839 (175)	13 Loop Challenger (15 Bikes) - 13' 6" L - Galvanized
H36-15-P	869 (173)	919 (175)	13 Loop Challenger (15 Bikes) - 13' 6" L - Powder Coated
H36-15-S	2,269 (173)	2,329 (175)	13 Loop Challenger (15 Bikes) - 13' 6" L - Stainless Steel
H36-17-G	949 (200)	999 (202)	15 Loop Challenger (17 Bikes) - 15' 6" L - Galvanized
H36-17-P	1,039 (200)	1,089 (202)	15 Loop Challenger (17 Bikes) - 15' 6" L - Powder Coated
H36-17-S	2,589 (200)	2,649 (202)	15 Loop Challenger (17 Bikes) - 15' 6" L - Stainless Steel
H36-19-G	1,119 (227)	1,169 (229)	17 Loop Challenger (19 Bikes) - 17' 7" L - Galvanized
H36-19-P	1,219 (227)	1,269 (229)	17 Loop Challenger (19 Bikes) - 17' 7" L - Powder Coated
H36-19-S	2,949 (227)	3,009 (229)	17 Loop Challenger (19 Bikes) - 17' 7" L - Stainless Steel
H36-21-G	1,279 (254)	1,329 (256)	19 Loop Challenger (21 Bikes) - 19' 7" L - Galvanized
H36-21-P	1,389 (254)	1,439 (256)	19 Loop Challenger (21 Bikes) - 19' 7" L - Powder Coated
H36-21-S	3,309 (254)	3,369 (256)	19 Loop Challenger (21 Bikes) - 19' 7" L - Stainless Steel

*Racks Can Ship UPS



SURFACE
GUSSET (-SG)

INSTALLATION OPTION:

(-SG) - Surface Gusset Mount Add \$60.00 to In-Ground Price
(Surface Gusset Not Available In Stainless Steel)




SURFACE
FLANGE (-SF)

ACCESSORIES:


GC-IG Grout Cover - In-Ground Add \$20.00 per Support Post
GC-SF Grout Cover - Surface Mount Add \$30.00 per Support Post
(Not Available For Surface Gusset)




GROUT
COVER (GC)

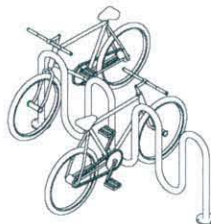

H36-9-SF

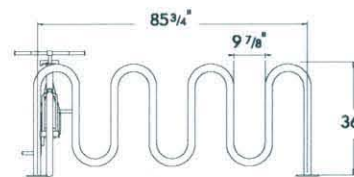

H36-9-SF

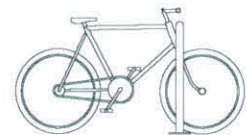

H36-9-SF



...MADRAX STANDS FOR QUALITY™


800.448.7931

www.madrax.com




MADRAX DIVISION


TRILARY, INC.
1080 UNIEK DRIVE
WAUNAKEE, WI 53597
P(800) 448-7931, P(608) 849-1080, F(608) 849-1081
WWW.MADRAX.COM, E-MAIL: SALES@MADRAX.COM

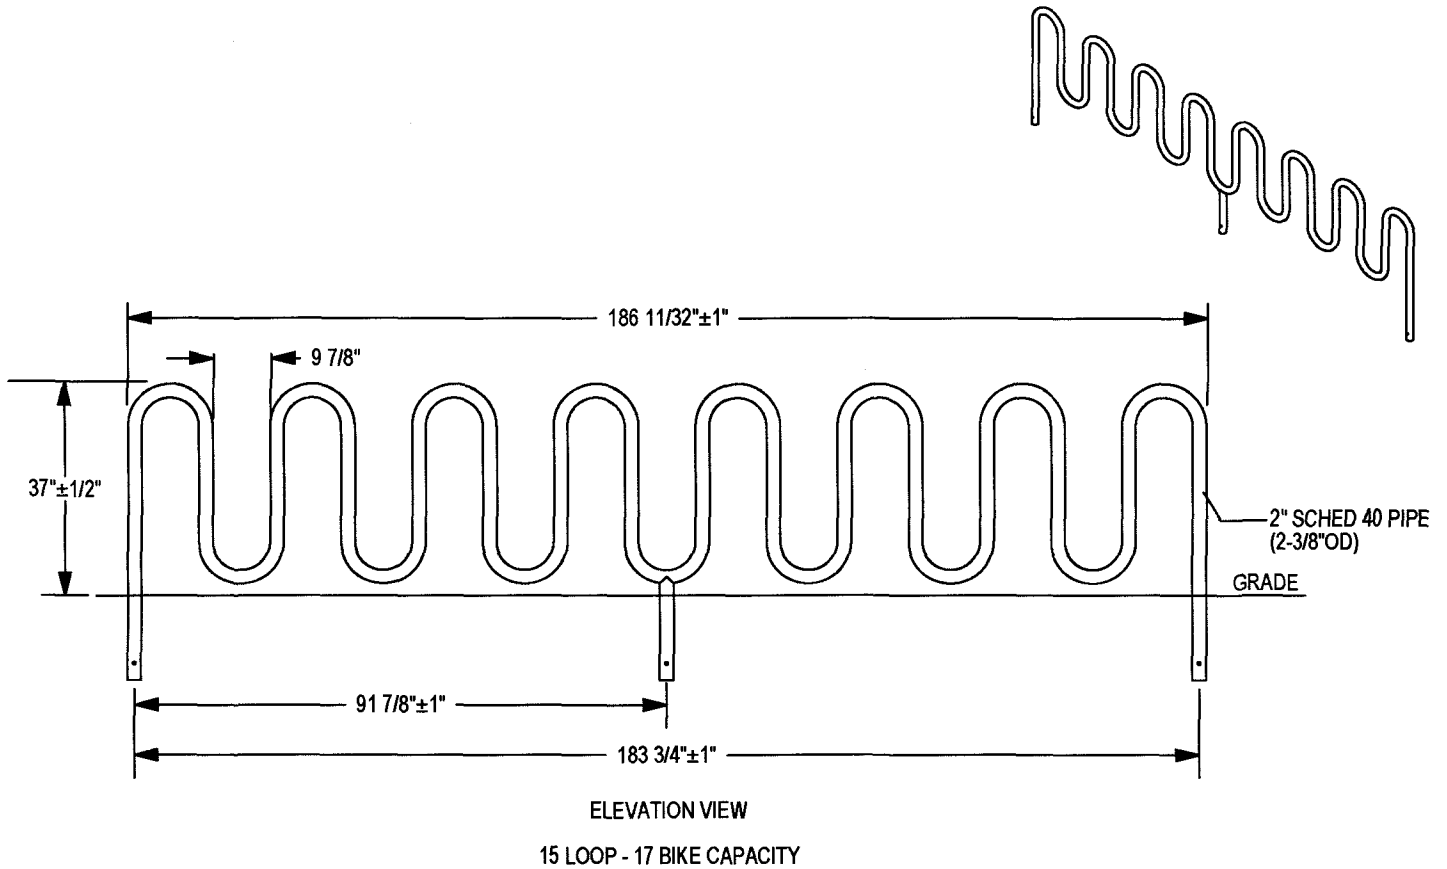


CHECK DESIRED MOUNT ☐

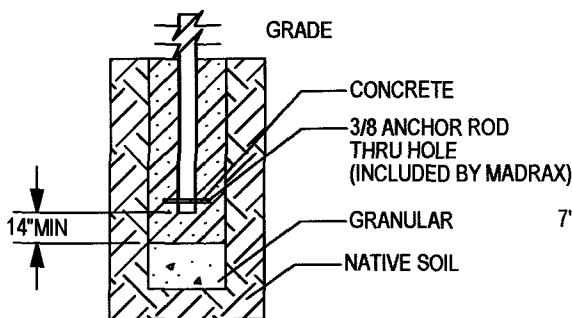

☐ IN GROUND MOUNT (IG)

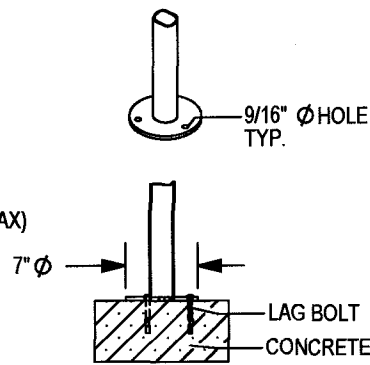

☐ SURFACE FLANGE MOUNT (SF)

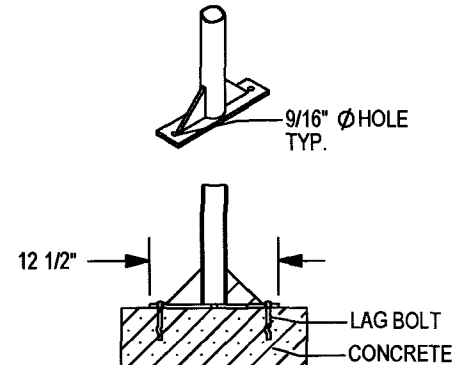

☐ SURFACE GUSSET MOUNT (SG)

SECTION VIEWS

PRODUCT: H36-17-IG(SF,SG)
DESCRIPTION: HEAVY DUTY CHALLENGER BIKE RACK
17 BIKE, SURFACE OR IN GROUND MOUNT
DATE: 8-5-02
ENG: TLG

CONFIDENTIAL DRAWING AND INFORMATION IS NOT TO BE COPIED OR DISCLOSED TO OTHERS WITHOUT THE CONSENT OF TRILARY, INC. . SPECIFICATIONS ARE SUBJECT TO CHANGE WITHOUT NOTICE.

©2007 TRILARY, INC. ALL PROPRIETARY RIGHTS RESERVED.

- NOTES:
1. INSTALL BIKE RACKS ACCORDING TO MANUFACTURER'S SPECIFICATIONS.
 2. CONSULTANT TO SELECT COLOR(FINISH), SEE MANUFACTURER'S SPECIFICATIONS.
 3. SEE SITE PLAN FOR LOCATION OR CONSULT OWNER.

DuraLockers™ & Vertical Wall Mount

Pie Shaped DuraLocker™



DLP100-1-F-P

Item No.	Powder Coated (-P) Price (Wt)	Stainless (-S) Price (Wt)	Description (Capacity)
DL100-1-F-P	1,750 (390)	Call (390)	Dura-Locker™ (1 Unit - 1 Bike) - (1 Door) - With Floor
DL100-2-F-P	1,795 (400)	Call (400)	Dura-Locker™ (1 Unit - 2 Bikes) - (2 Doors) - With Floor
DL100-4-F-P	3,575 (800)	Call (800)	Dura-Locker™ (2 Units - 4 Bikes) - With Floor
DL100-6-F-P	5,345 (1,200)	Call (1,200)	Dura-Locker™ (3 Units - 6 Bikes) - With Floor
DL100-8-F-P	7,100 (1,600)	Call (1,600)	Dura-Locker™ (4 Units - 8 Bikes) - With Floor
DL100-10-F-P	8,825 (2,000)	Call (2,000)	Dura-Locker™ (Units - 10 Bikes) - With Floor
DLP100-1-F-P	1,695 (300)	Call (300)	Pie Shaped Dura-Locker™ (1 Unit - 1 Bike) - With Floor

2ea DL100-4
Stacked

DuraLocker™



DL100-2-F-P

All Lockers are 39" W x 75" L x 48" H
Stacked Lockers are 39" W x 75" L x 94" H

OPTIONS:

Locks:

Padlock Locking Handles
Pop Out T-Handles with Key Locks
Stainless Steel Locks/Handles


Powder Coat Standard Colors:

Mesa Tan
Silver Grey
Pearl White


Other Options:

Locker Numbers
Helmet/Clothes Hooks, 2 per Locker

Please specify if lockers are to be stacked

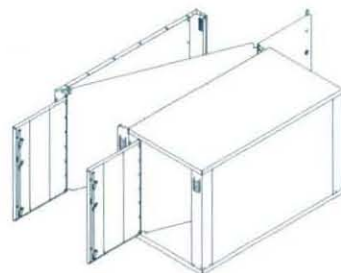DL100-4
(Second roof removed
to show detail)


Vertical Wall Mount

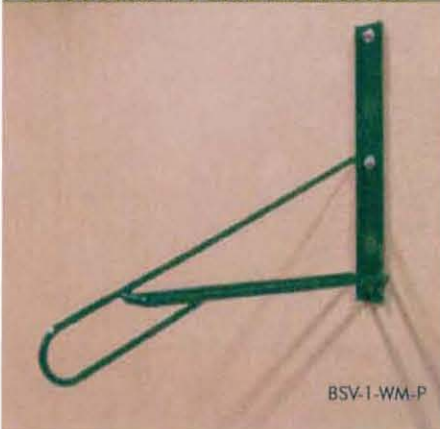

BSV-1-WM-P

Item No.	Price (Wt)	Description (Capacity)
BSV-1-WM-B*	\$59 (17)	Bike Storage - Vertical Wall Mount (1 Bike) - Black Powder Coated
BSV-1-WM-G*	59 (17)	Bike Storage - Vertical Wall Mount (1 Bike) - Galvanized
BSV-1-WM-P*	69 (17)	Bike Storage - Vertical Wall Mount (1 Bike) - Powder Coated

*Wall Mounts Can Ship UPS

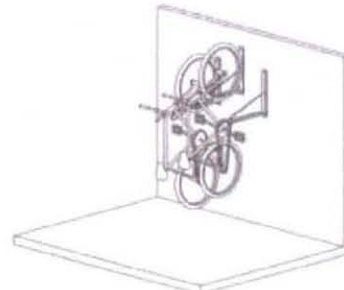





...MADRAX STANDS FOR QUALITY™

800.448.7931

www.madrax.com



TRILARY, INC.
1080 UNIEK DRIVE
WAUNAKEE, WI 53597
P(800) 448-7931, P(608) 849-1080, F(608) 849-1081
WWW.MADRAX.COM, E-MAIL: SALES@MADRAX.COM

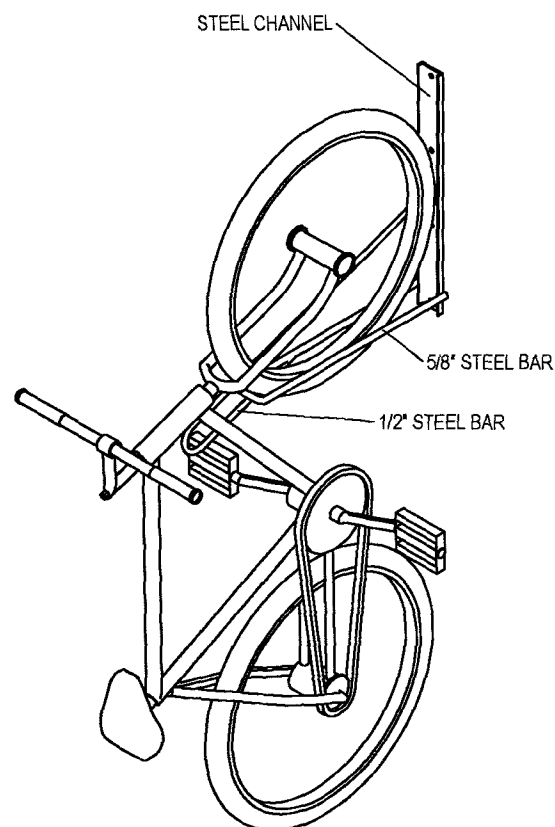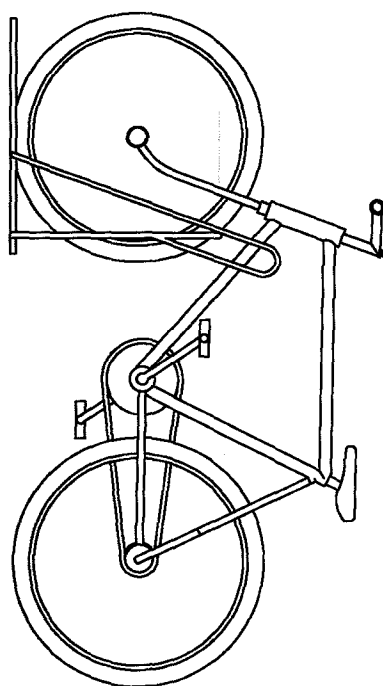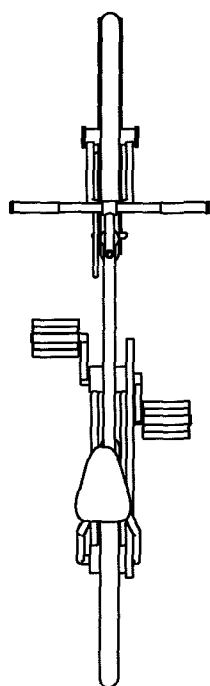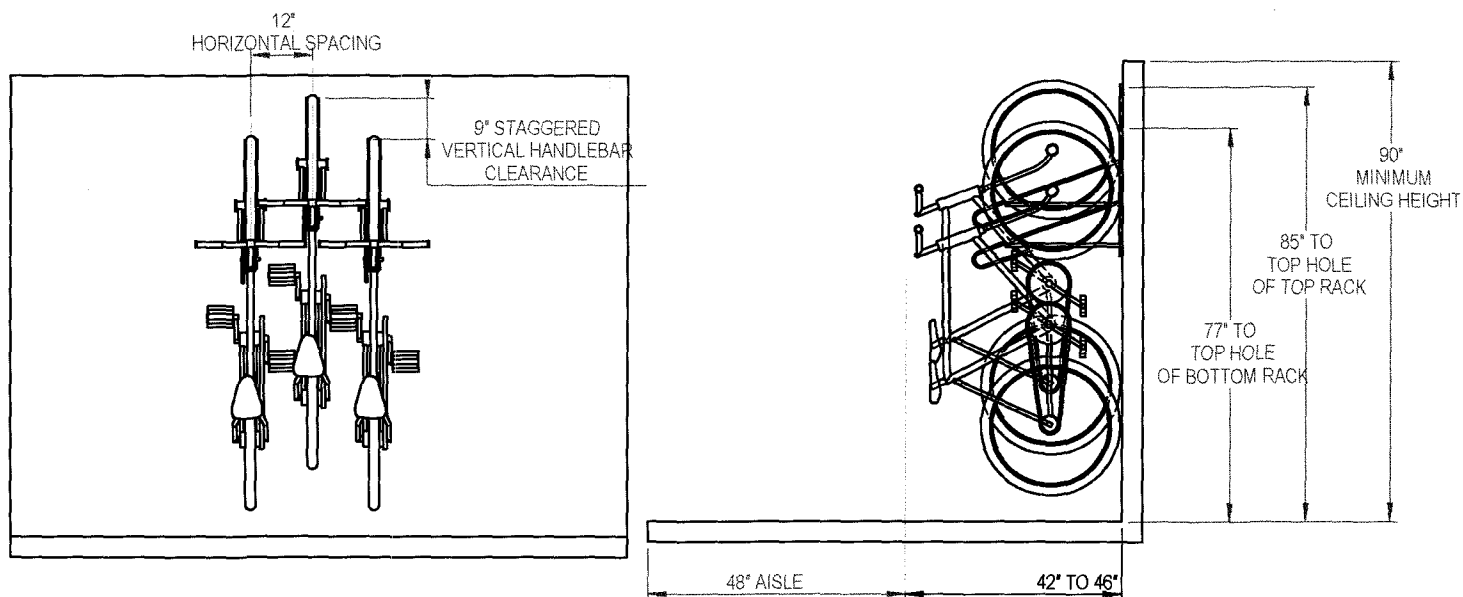

PRODUCT: BSV-1-WM
DESCRIPTION: BIKE STORAGE VERTICAL, 1 BIKE, WALL MOUNT

DATE: 8-7-09
ENG: BLW

CONFIDENTIAL DRAWING AND INFORMATION IS NOT TO BE COPIED OR DISCLOSED TO OTHERS WITHOUT THE CONSENT OF TRILARY, INC. SPECIFICATIONS ARE SUBJECT TO CHANGE WITHOUT NOTICE.

©2007 TRILARY, INC. ALL PROPRIETARY RIGHTS RESERVED.

NOTES:

1. INSTALL BIKE RACKS ACCORDING TO MANUFACTURER'S SPECIFICATIONS.
2. CONSULTANT TO SELECT COLOR(FINISH), SEE MANUFACTURER'S SPECIFICATIONS.
3. SEE SITE PLAN FOR LOCATION OR CONSULT OWNER.