


E

ZONING COMMISSION
District of Columbia

CASE NO. 09-17

EXHIBIT NO. 5-7

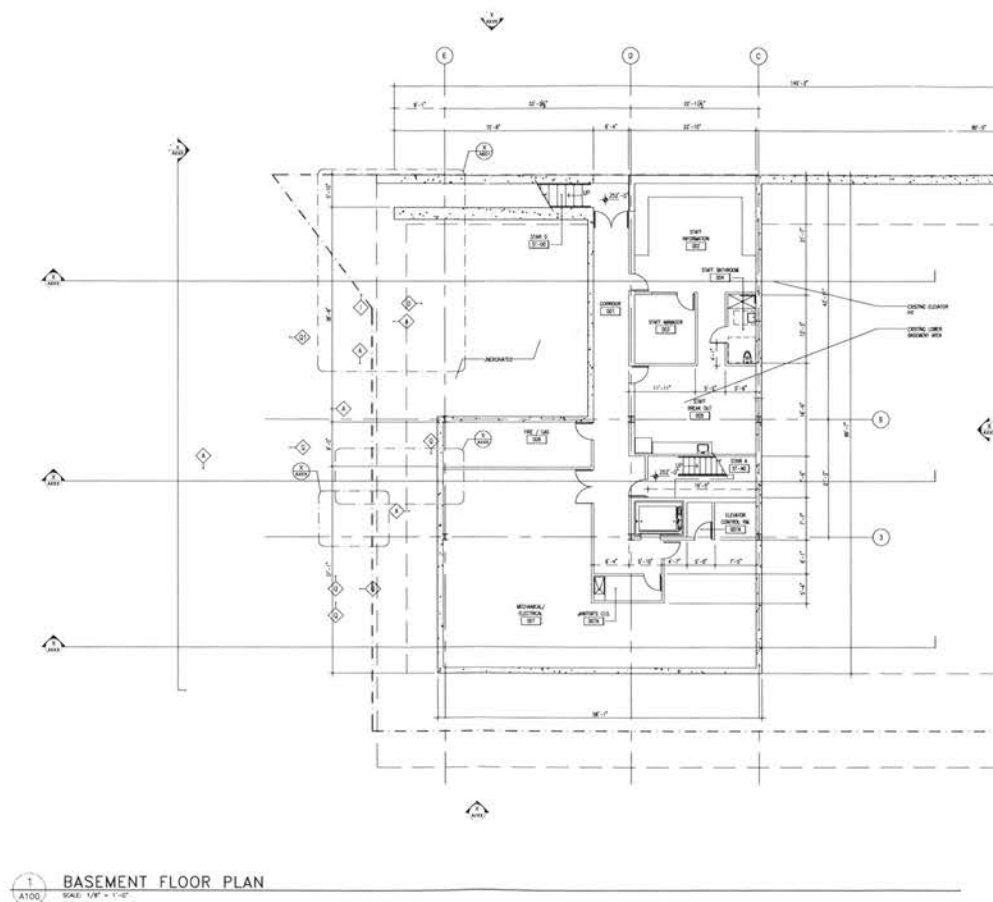

NO.	DESCRIPTION	DATE	BY	CHK.
1	ISSUANCES			
2				
3				
CLIENT: D.C. PUBLIC LIBRARY
OWNER/REP: JAM LYNCH
DEVELOPMENT PARTNER
ARCHITECT: WIENCKE ASSOCIATES
ARCHITECTS & PLANNERS
DESIGN ARCHITECT: ADJAYE / ASSOCIATES
CONS. ENGINEER: GREENHORN & O'NEAL
STRUCTURAL ENGINEER: HESTI DESIGNERS
MEP ENGINEER: SETTY & ASSOCIATES
INTERNATIONAL


**Francis Gregory
Neighborhood
Library**

PROGRESS PRINTS
NOT FOR CONSTRUCTION

3660 Alabama Ave, SW
Washington, DC 20020

SHEET TITLE
First Floor Plan

DATE: 10/10/10
A1.0.1

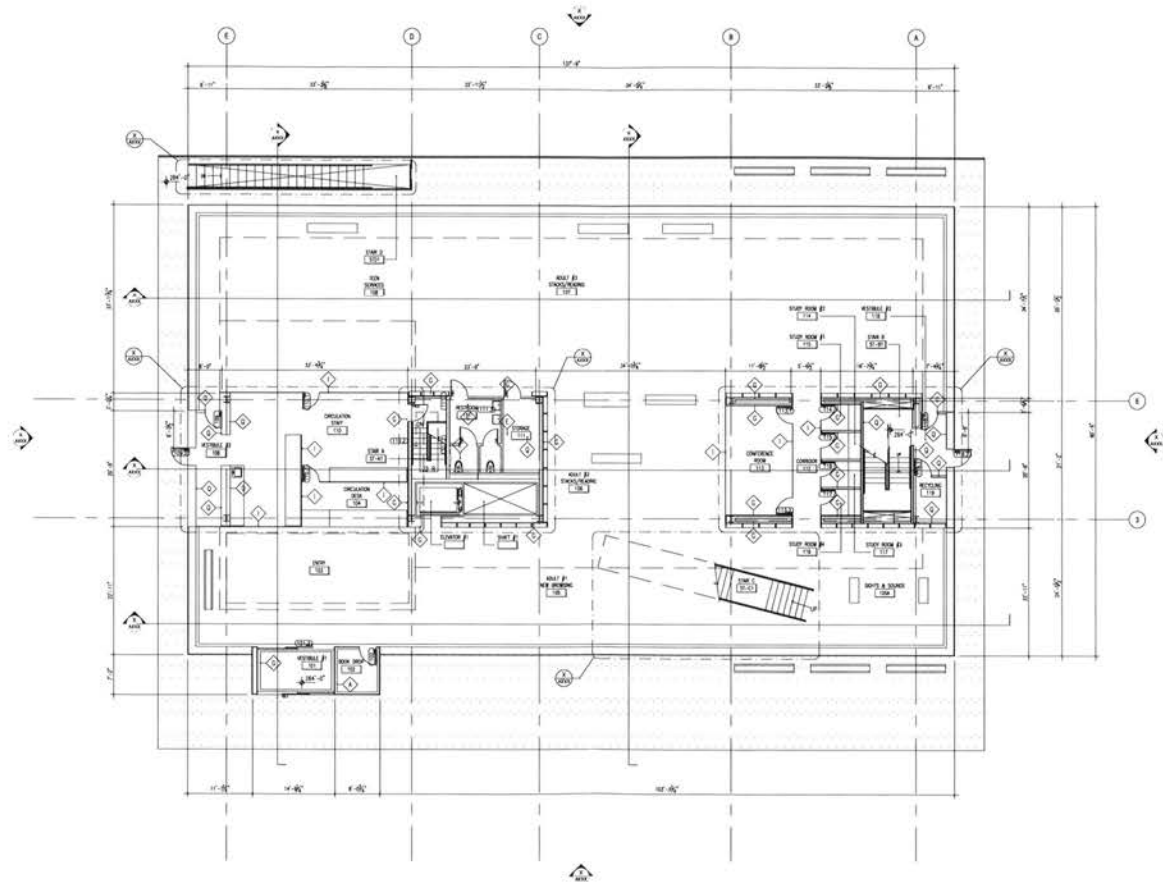

1 FIRST FLOOR PLAN
SCALE: 1/8" = 1'-0"

NO.	DATE	DESCRIPTION
1	08/01/2008	ISSUANCE
2	08/01/2008	REVISION
3	08/01/2008	REVISION
CLIENT: D.C. PUBLIC LIBRARY
OWNER: J. L. LINDEN
ARCHITECT: WIENCKE + ASSOCIATES
DESIGN: ADJAYE / ASSOCIATES
ENGINEER: GREENHORN & O'HARA
STRUCTURAL: RESIL DESIGN
MEP: SETTY & ASSOCIATES
INTERNATIONAL


Francis Gregory
Neighborhood
Library

PROGRESS PRINTS
NOT FOR CONSTRUCTION

3660 Alabama Ave, SW
Washington, DC 20020

Second Floor Plan

A1.0.2

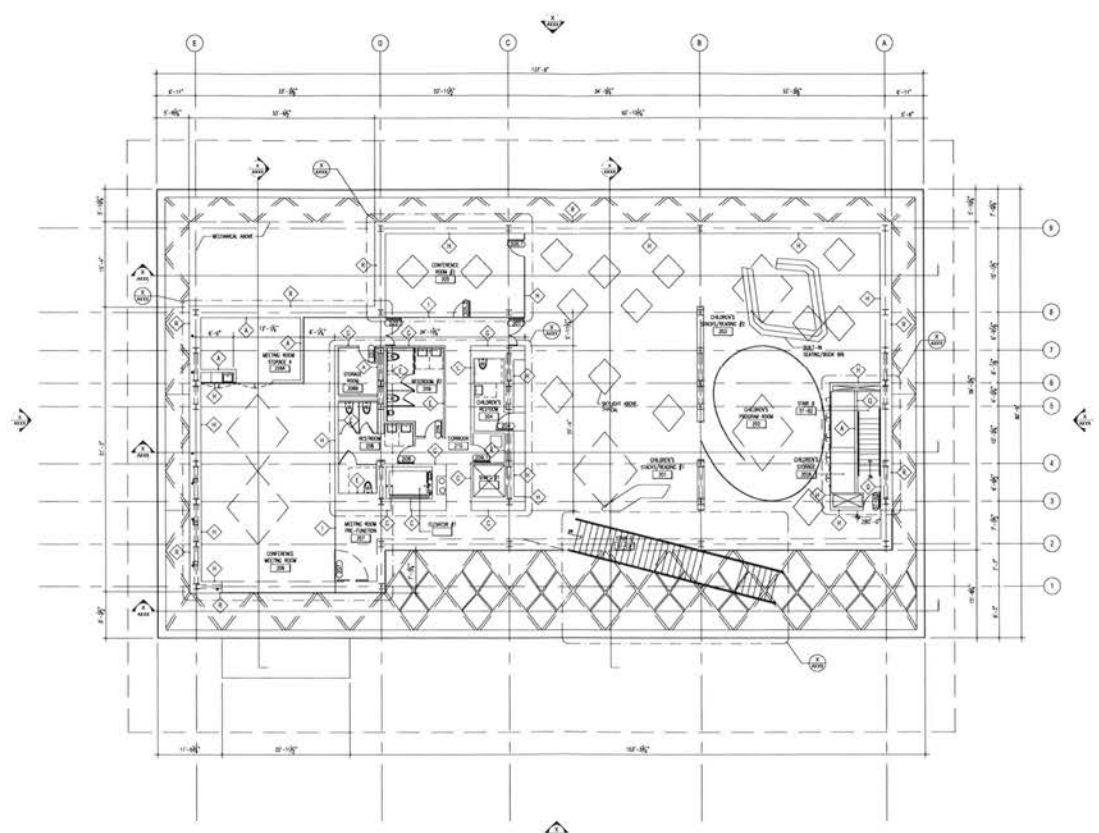

1 SECOND FLOOR PLAN
SCALE: 1/8" = 1'-0"

NO.	DATE	DESCRIPTION
1	10/10/00	ISSUED FOR PERMIT
2	10/10/00	ISSUED FOR PERMIT
NO.	DATE	DESCRIPTION
1	10/10/00	ISSUED FOR PERMIT
2	10/10/00	ISSUED FOR PERMIT
CLIENT:	D.C. PUBLIC LIBRARY
OWNER/REF:	JOB LINDH
DEVELOPMENT PARTNERS:	DEVELOPMENT PARTNERS
ARCHITECT:	WIENCEK & ASSOCIATES
ARCHITECTS & PLANNERS:	ARCHITECTS & PLANNERS
DESIGN:	ADJAYE / ASSOCIATES
ARCHITECTS:	ADJAYE / ASSOCIATES
ENGINEER:	GREENBERG & O'NEILL
STRUCTURAL:	NEEL, DESIGNER


**Francis Gregory
Neighborhood
Library**

PROGRESS PRINTS
NOT FOR CONSTRUCTION


3660 Alabama Ave. SW
Washington, DC 20020

Building Sections

A3.1.1

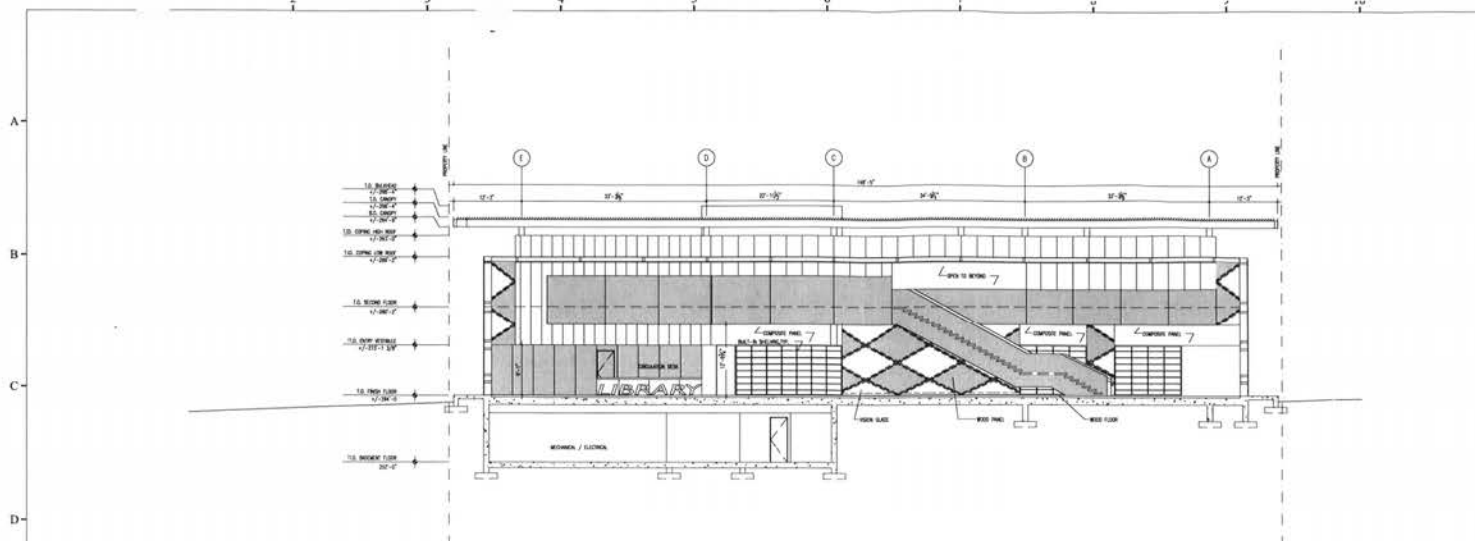

1 BUILDING SECTION
SCALE: 1/8" = 1'-0"

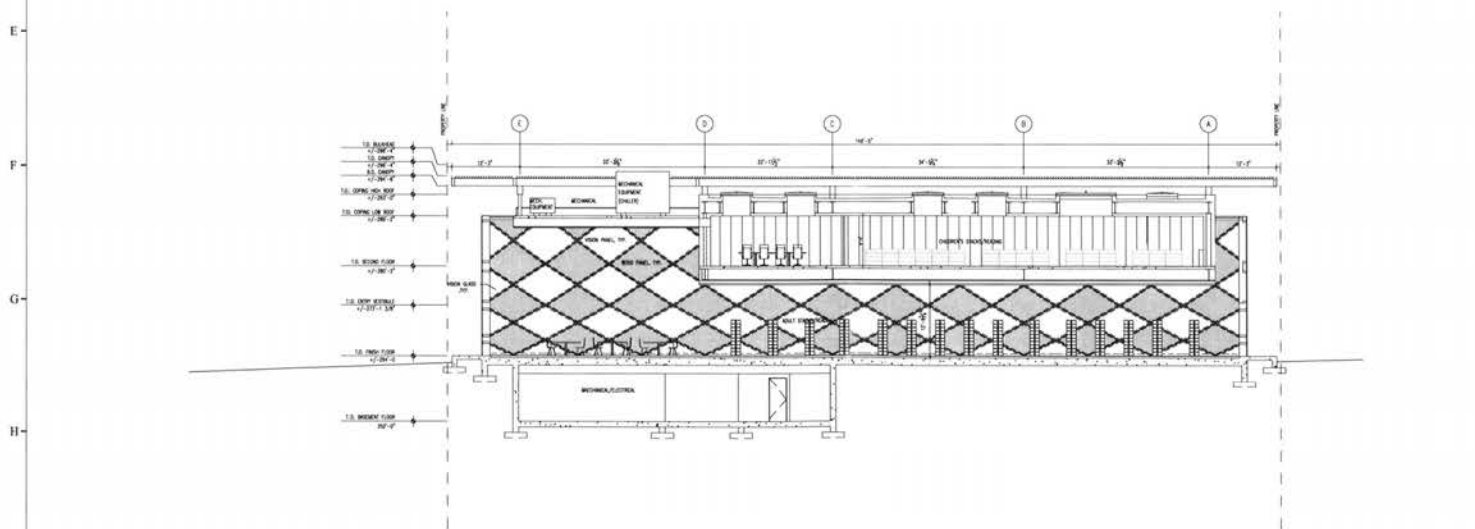

2 BUILDING SECTION
SCALE: 1/8" = 1'-0"

NO.	DATE	DESCRIPTION
1	10/10/07	ISSUED FOR PERMIT
2	10/10/07	ISSUED FOR PERMIT
NO.	DATE	DESCRIPTION
1	10/10/07	ISSUED FOR PERMIT
2	10/10/07	ISSUED FOR PERMIT
CLIENT: D.C. PUBLIC LIBRARY
OWNER/REP: JIM LINDH
DEVELOPMENT PARTNERS: WENCKE & ASSOCIATES
ARCHITECTS: ADJAYE / ASSOCIATES
DESIGN: ADJAYE / ASSOCIATES
ENGINEER: GREENHORN & O'HARA
STRUCTURAL: RST, DESIGNERS
MEP: SETTY & ASSOCIATES
INTERNATIONAL

**Francis Gregory
Neighborhood
Library**


PROGRESS PRINTS
NOT FOR CONSTRUCTION

3660 Alabama Ave, SW
Washington, DC 20020


SHEET TITLE
Building Sections

DATE: 10/10/07
A3.1.2

A
B
C
D
E
F
G
H
I

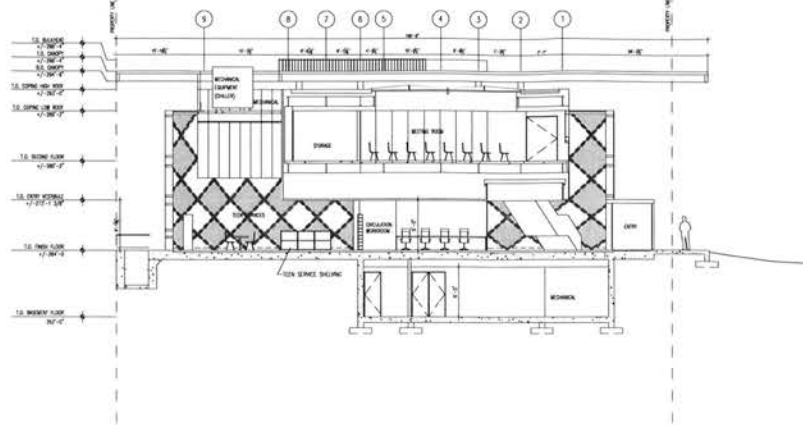

1 BUILDING SECTION
SCALE: 1/8" = 1'-0"

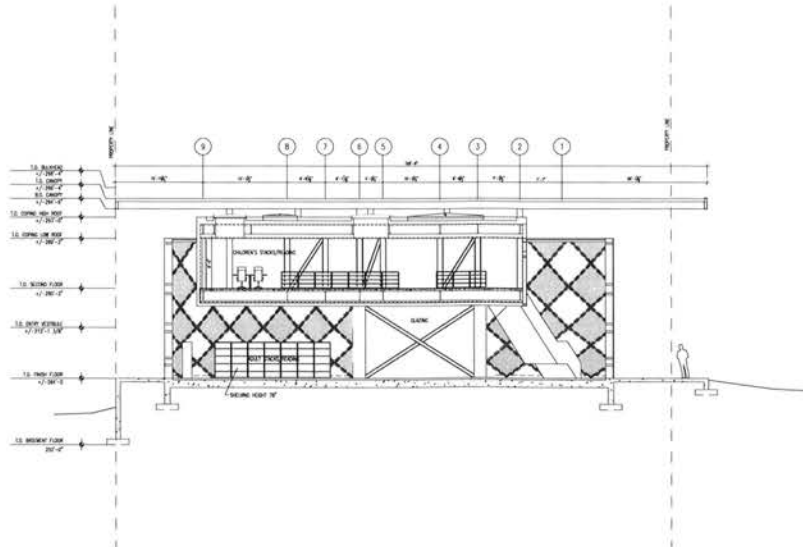

2 BUILDING SECTION
SCALE: 1/8" = 1'-0"

[illegible]

CLIENT:	D.C. PUBLIC LIBRARY
OWNER'S REP:	JANE LYNN DEVELOPMENT PARTNERS
ARCHITECT:	WENZEL + ASSOCIATES ARCHITECTS + PLANNERS
DESIGN ARCHITECT:	ADAJAYE / ASSOCIATES
CIVIL ENGINEER:	GREENHORNE & OAKAR
STRUCTURAL ENGINEER:	RESTL DESIGNERS
M.E.P. ENGINEER:	SETTY & ASSOCIATES INTERNATIONAL


Francis Gregory
Neighborhood
Library

PROGRESS PRINT
NOT FOR CONSTRUCTION

3660 Alabama Ave, S
Washington, DC 2002

Building Sections

A3.1.3

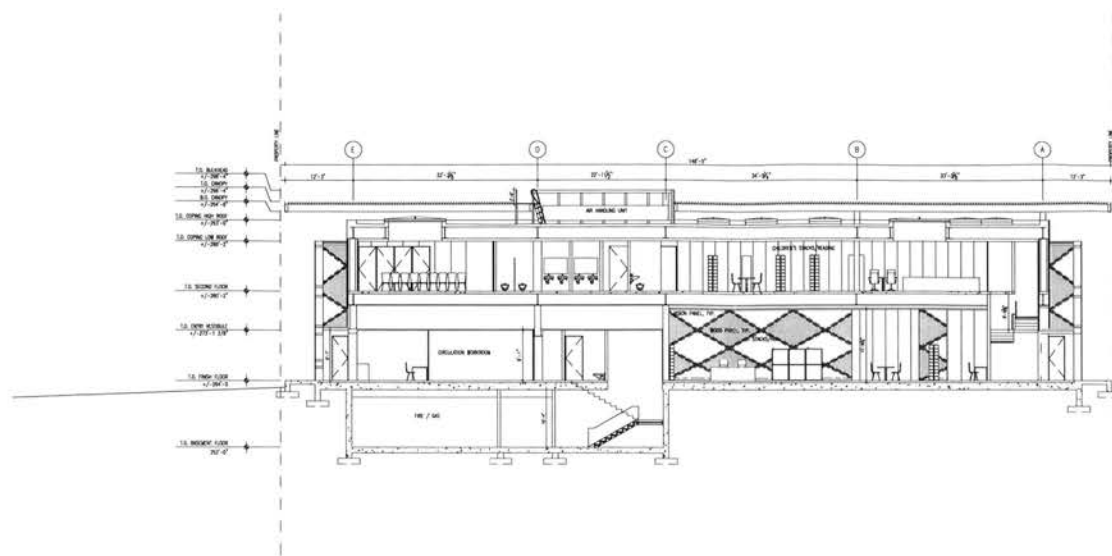

1 BUILDING SECTION
A313 SCALE: 1/8" = 1'-0"

[illegible]

CLIENT:	D.C. PUBLIC LIBRARY
OWNER'S REP:	JAR LYNCH DEVELOPMENT PARTNER
ARCHITECT:	WENCKE + ASSOCIATES ARCHITECTS + PLANNERS
DESIGN ARCHITECT:	ADJAYE / ASSOCIATES
CIVIL ENGINEER:	GREENSHORE & O'NEILL
STRUCTURAL ENGINEER:	REIS, DESIGNERS
M.E.P. ENGINEER:	SETTY & ASSOCIATES INTERNATIONAL

Francis Gregory
Neighborhood
Library

PROGRESS PRINTS
NOT FOR CONSTRUCTION

3660 Alabama Ave, SW
Washington, DC 20020

Building Elevations

A301

SOUTH ELEVATION

SCALE: 1/8" = 1'-0"

NO.	DATE	DESCRIPTION
1	08/01/08	ISSUED FOR PERMIT
2	08/01/08	ISSUED FOR PERMIT
NO.	DATE	DESCRIPTION
1	08/01/08	ISSUED FOR PERMIT
2	08/01/08	ISSUED FOR PERMIT
CLIENT:	D.C. PUBLIC LIBRARY
DESIGNER:	WLENCER ASSOCIATES
ARCHITECT:	ADJAYE / ASSOCIATES
ENGINEER:	GREENBERG & DWAR
STRUCTURAL:	WEST DESIGNERS
MECHANICAL:	SETTY & ASSOCIATES
ELECTRICAL:	INTERNATIONAL

Francis Gregory
Neighborhood
Library

PROGRESS PRINTS
NOT FOR CONSTRUCTION

3660 Alabama Ave, SW
Washington, DC 20020

Building Elevations

Sheet No. A302

