




First Congregational United Church of Christ
945 G Street, NW
Washington, DC 20001

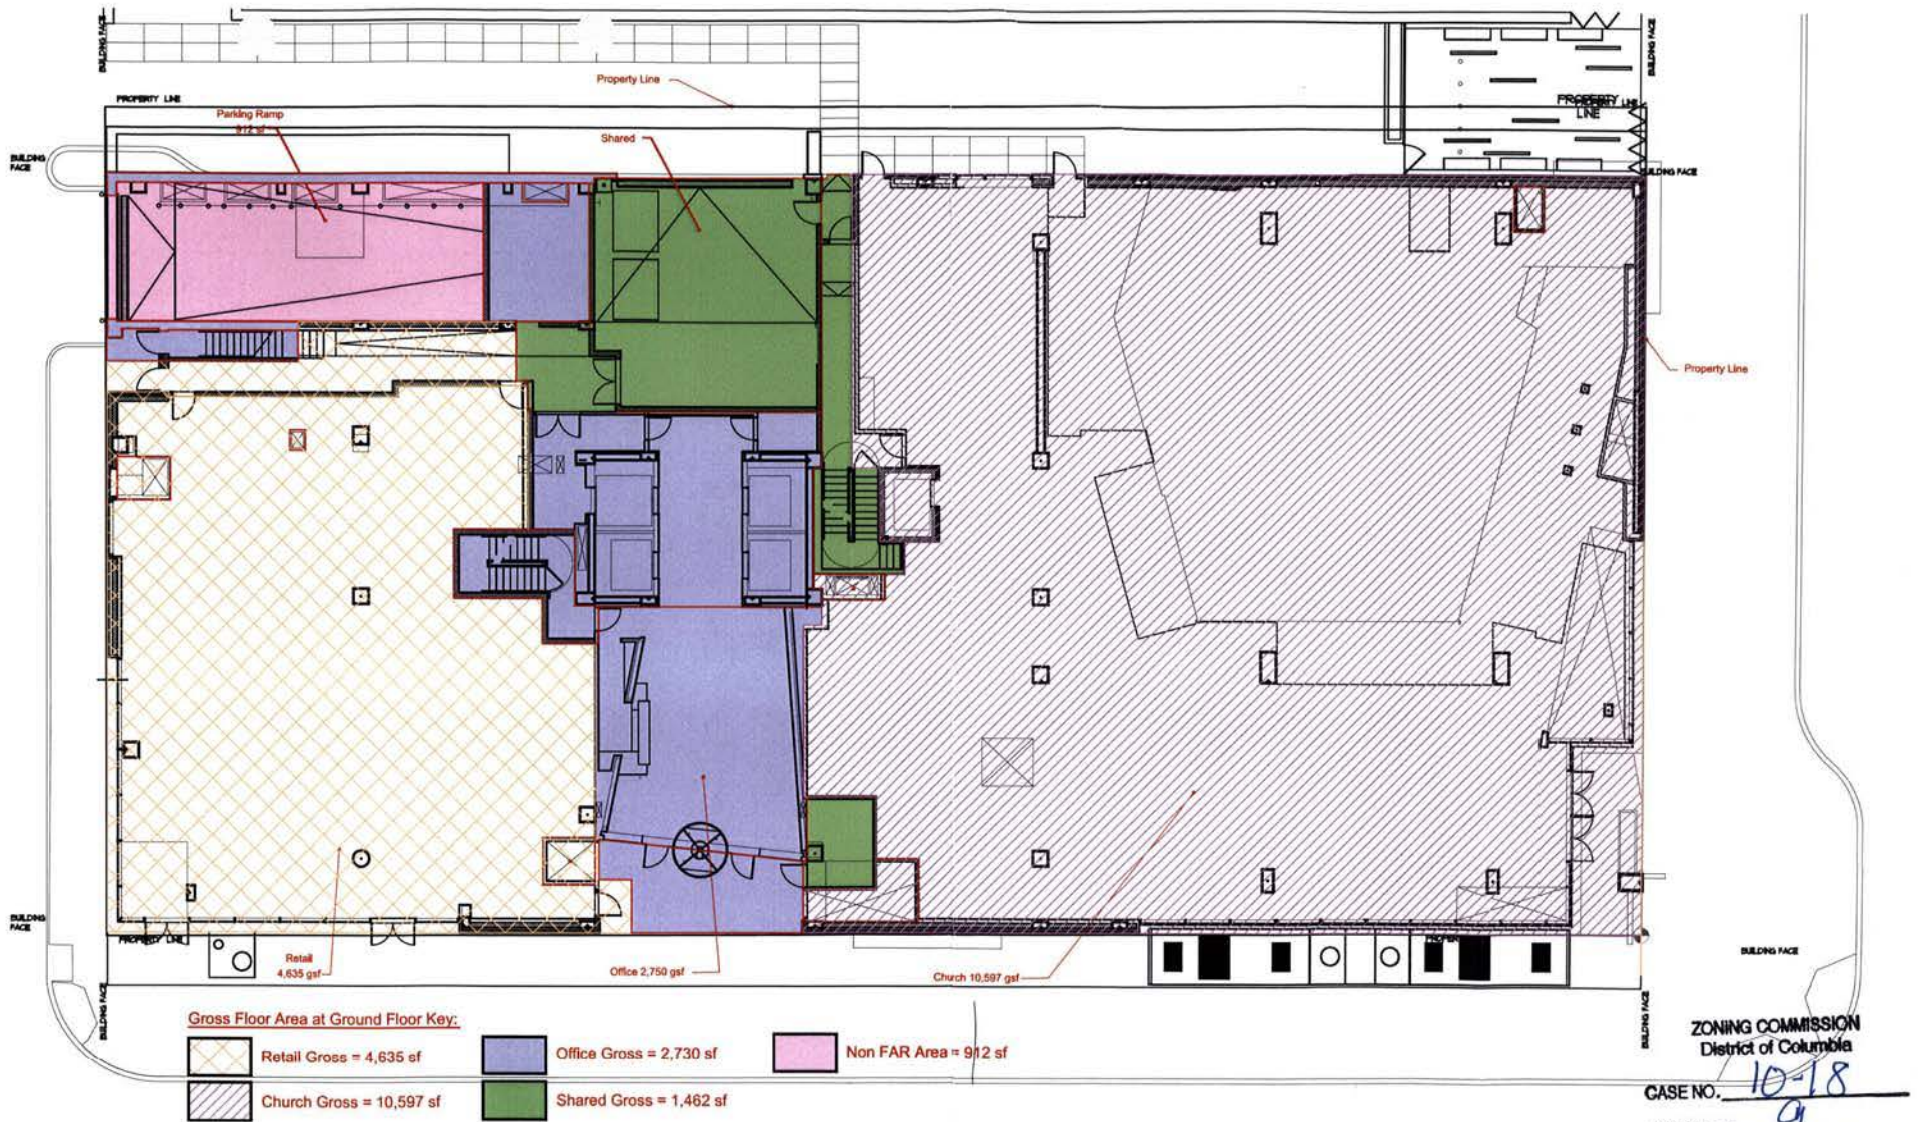

Ground Floor

Scale: 1/16" = 1'-0"

January 20th, 2010

CUNNINGHAM + QUILL ARCHITECTS, PLLC
TOD WILLIAMS BILLIE TS'EN ARCHITECTS
Copyright © 2007

ZONING COMMISSION
District of Columbia
CASE NO.10-18
EXHIBIT NO.9