NOTE: This survey for lin[illegible]rposes only — not to be used for placing of fencing or de[illegible] property lines.

Building Location Plat

Lot 836 and Part of Lot 15
Square 2041

Washington, D.C.

Scale: 1"= 20'

Surveyor's Certificate

We hereby certify that we have carefully examined the property shown hereon in accordance with record description; that all of the existing buildings have been located by a transit-tape survey; that lot corners have not been set by this survey unless otherwise shown:

Date: Jan. 9, 1985

Frey, Sheehan, Stoker & Assoc.,Inc.
Land Planning Consultants
Phone 588-3110

Lot 836 A. & T. Folio 3407-S
Lot 15 Book 159 Page 165

By: James F. Sheehan
James F. Sheehan
Professional Land Surveyor
Md. No. 3984

STATE OF MARYLAND
JAMES F. SHEEHAN
No. 3984
REGISTERED
LAND SURVEYOR

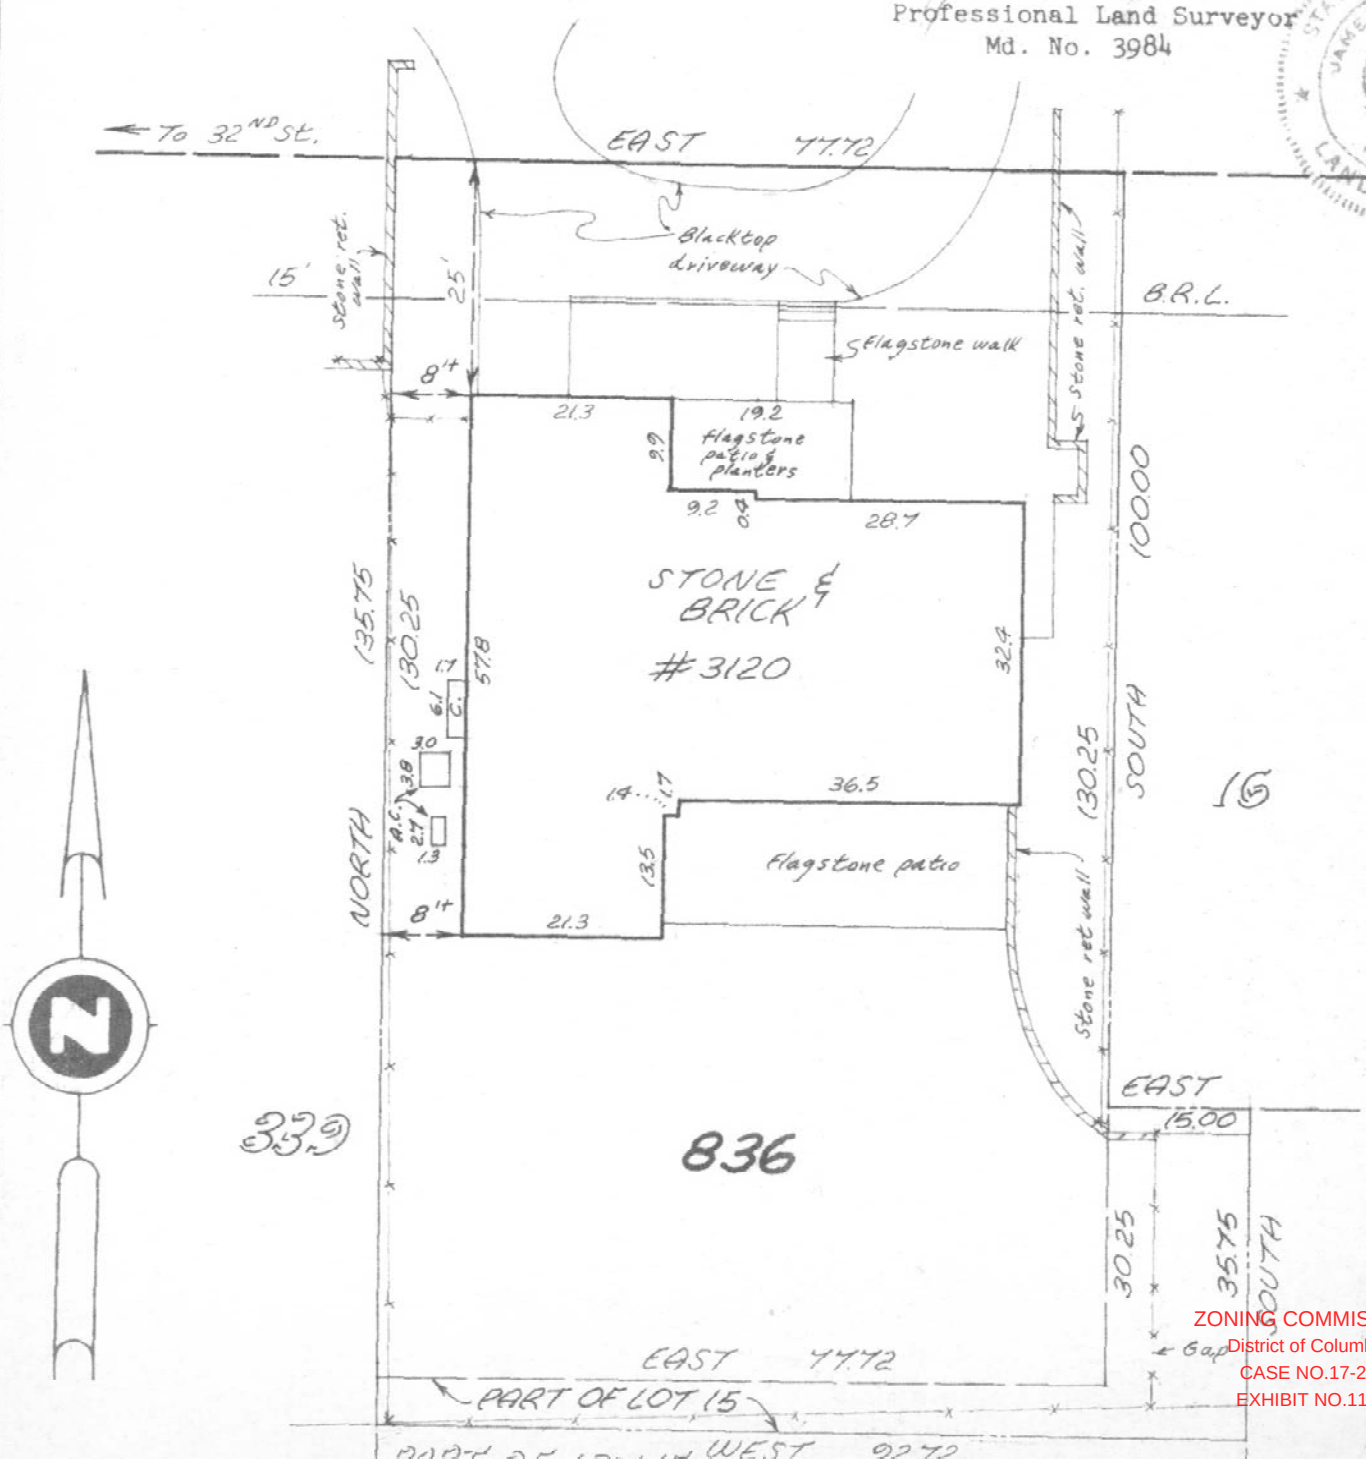

ZONING COMMISSION
District of Columbia
CASE NO.17-22
EXHIBIT NO.11A