



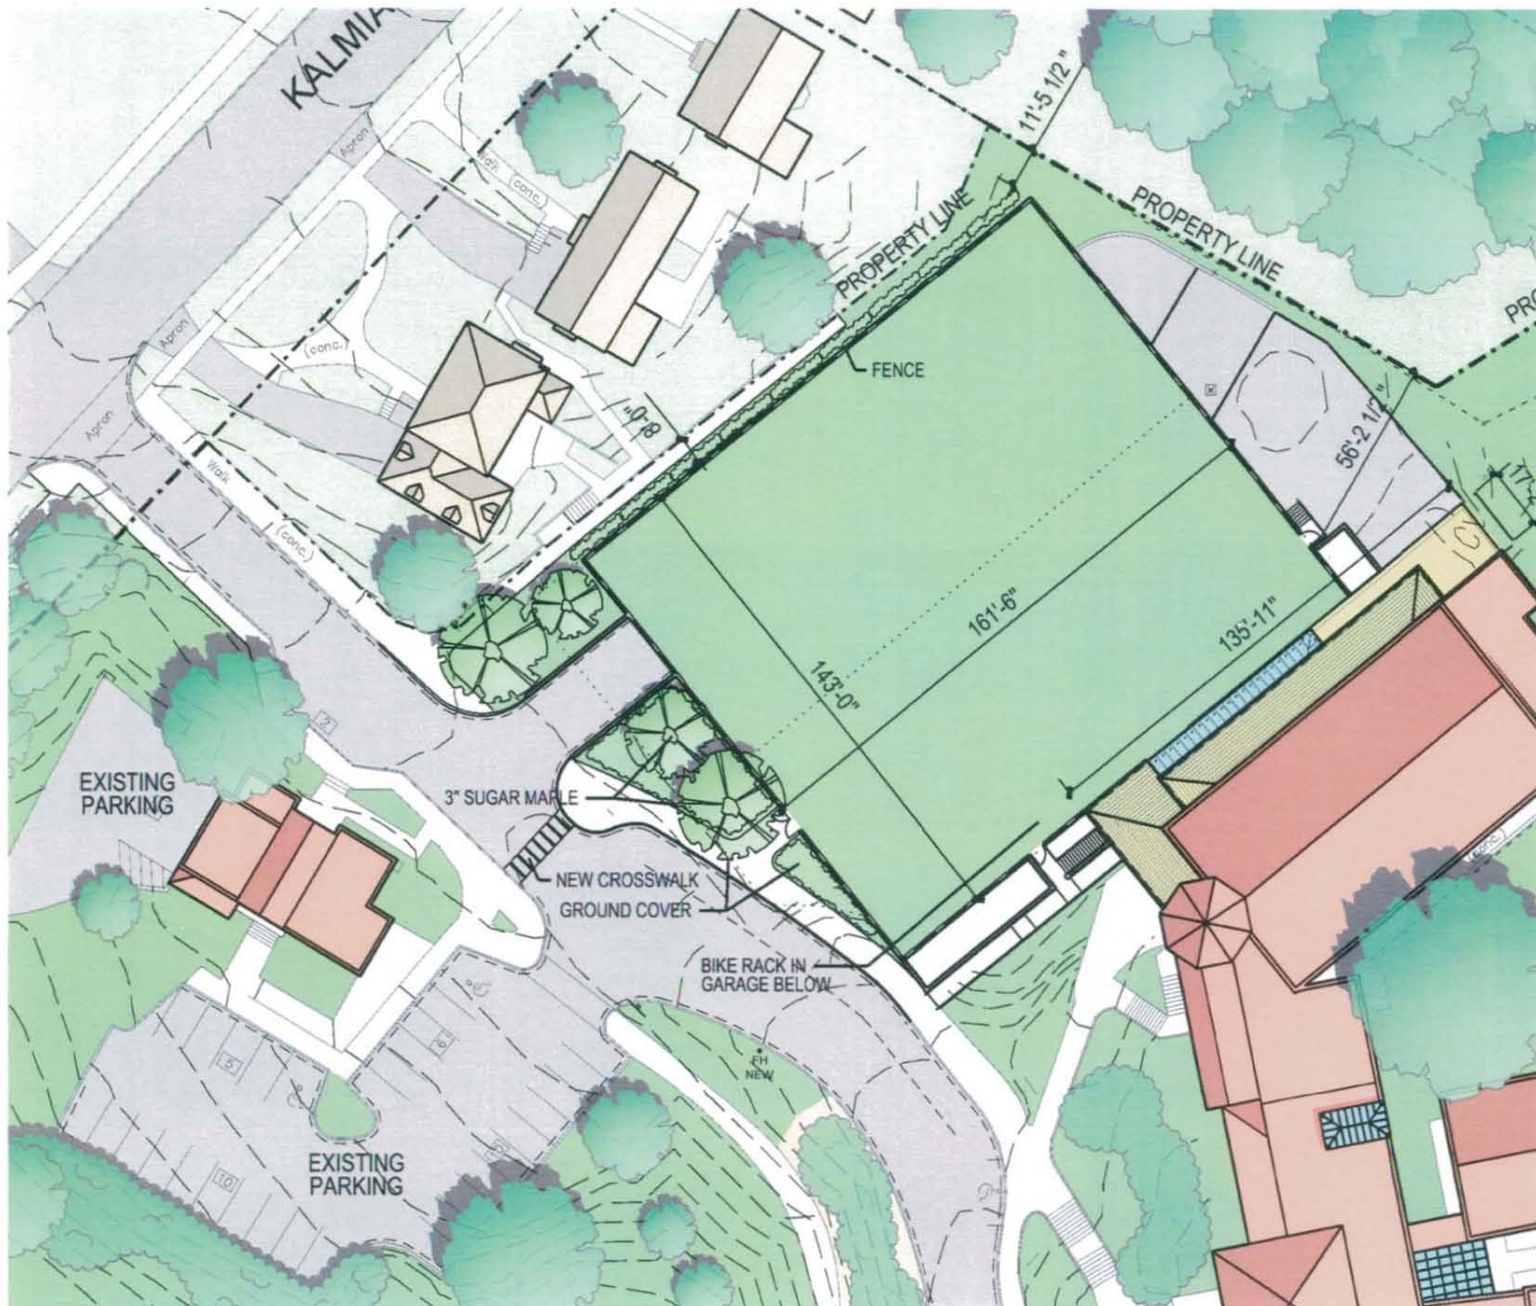

Existing Parking: 90
Proposed Parking: 132

Option 1
1"=50'-0"

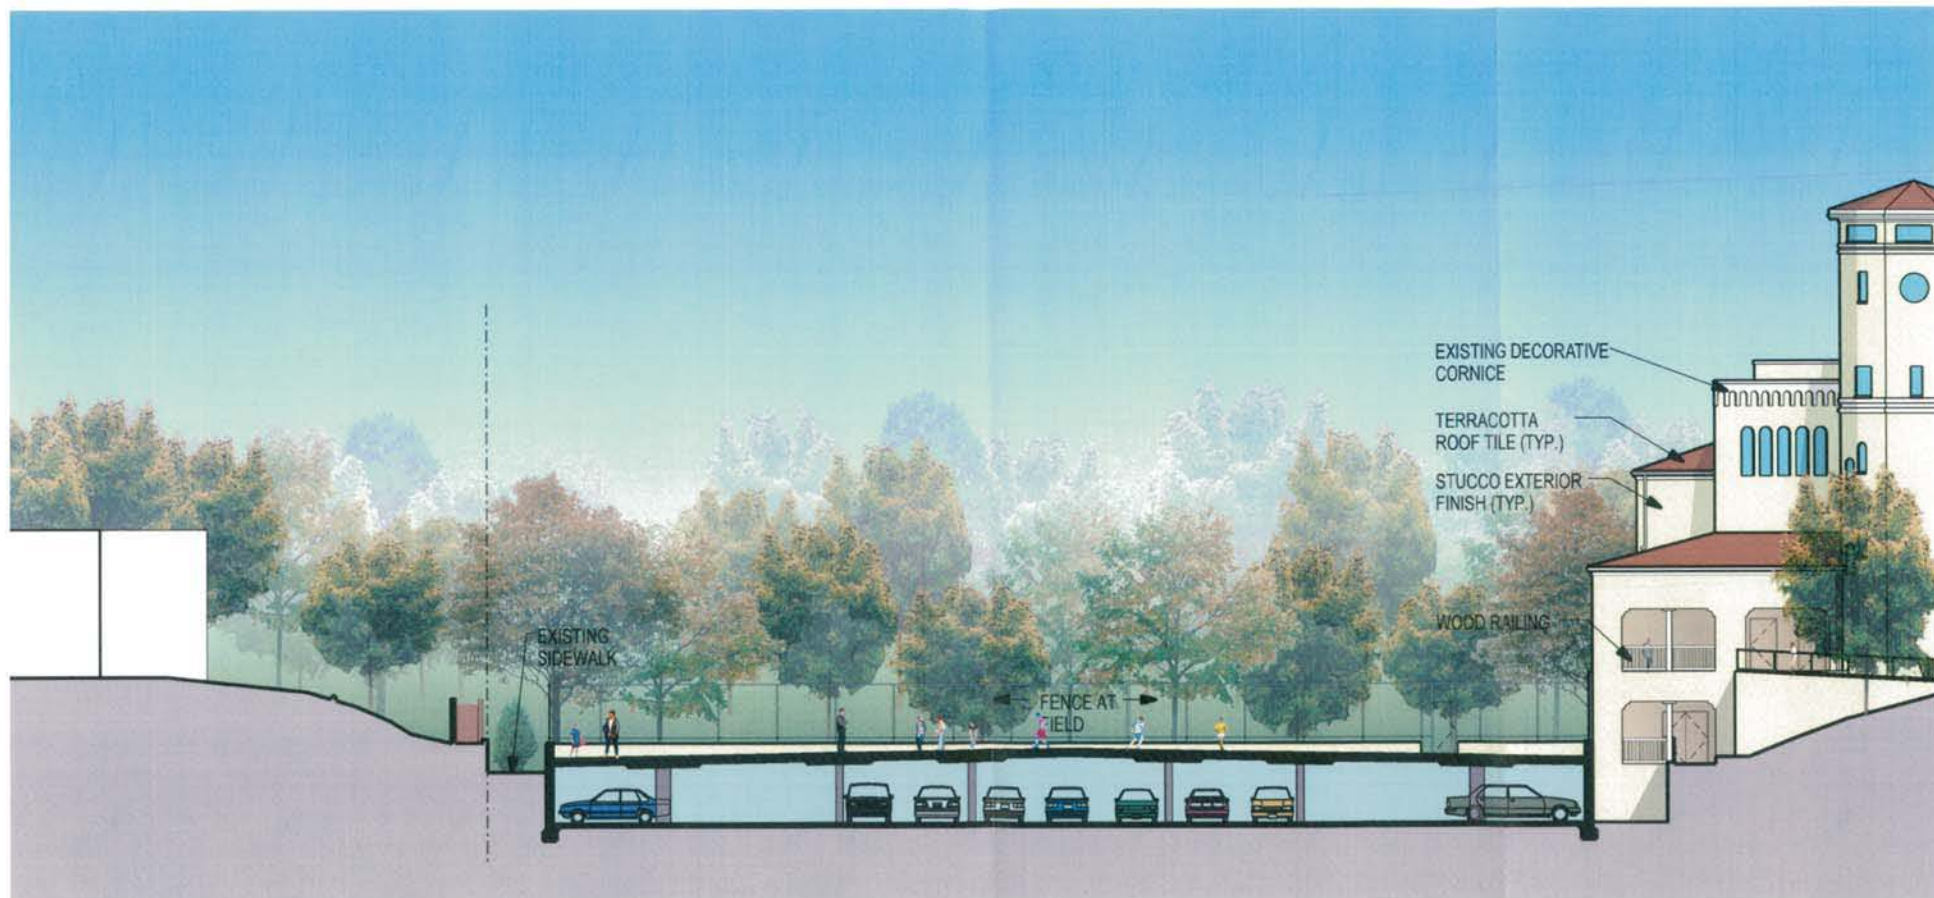

ORIGINAL PROPOSAL
Full Garge (42 spaces)

LOWELL SCHOOL
GYM/POOL EXPANSION
1640 KALMIA RD NW

WEST SECTION
1/16" = 1'-0"

