



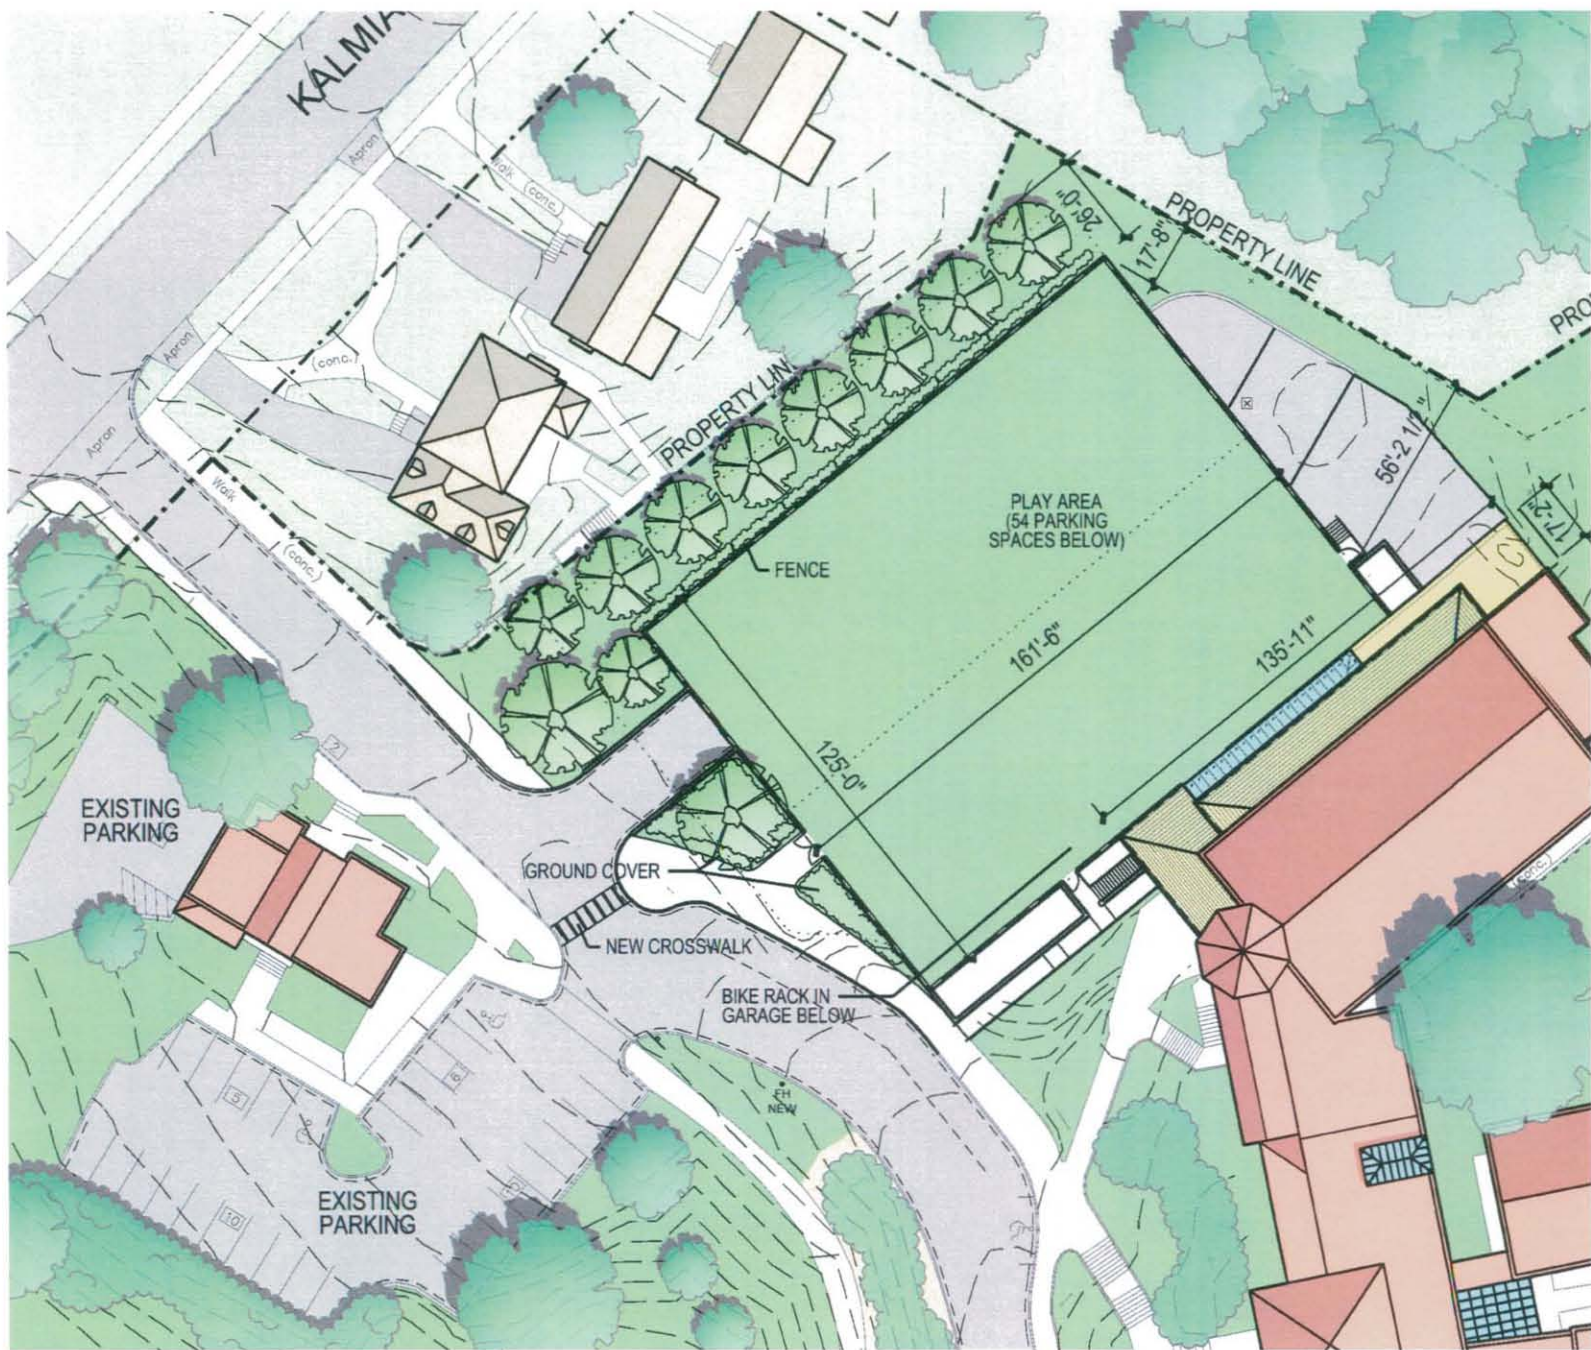

Existing Parking: 90
Proposed Parking: 122

Option 2
1"=50'-0"

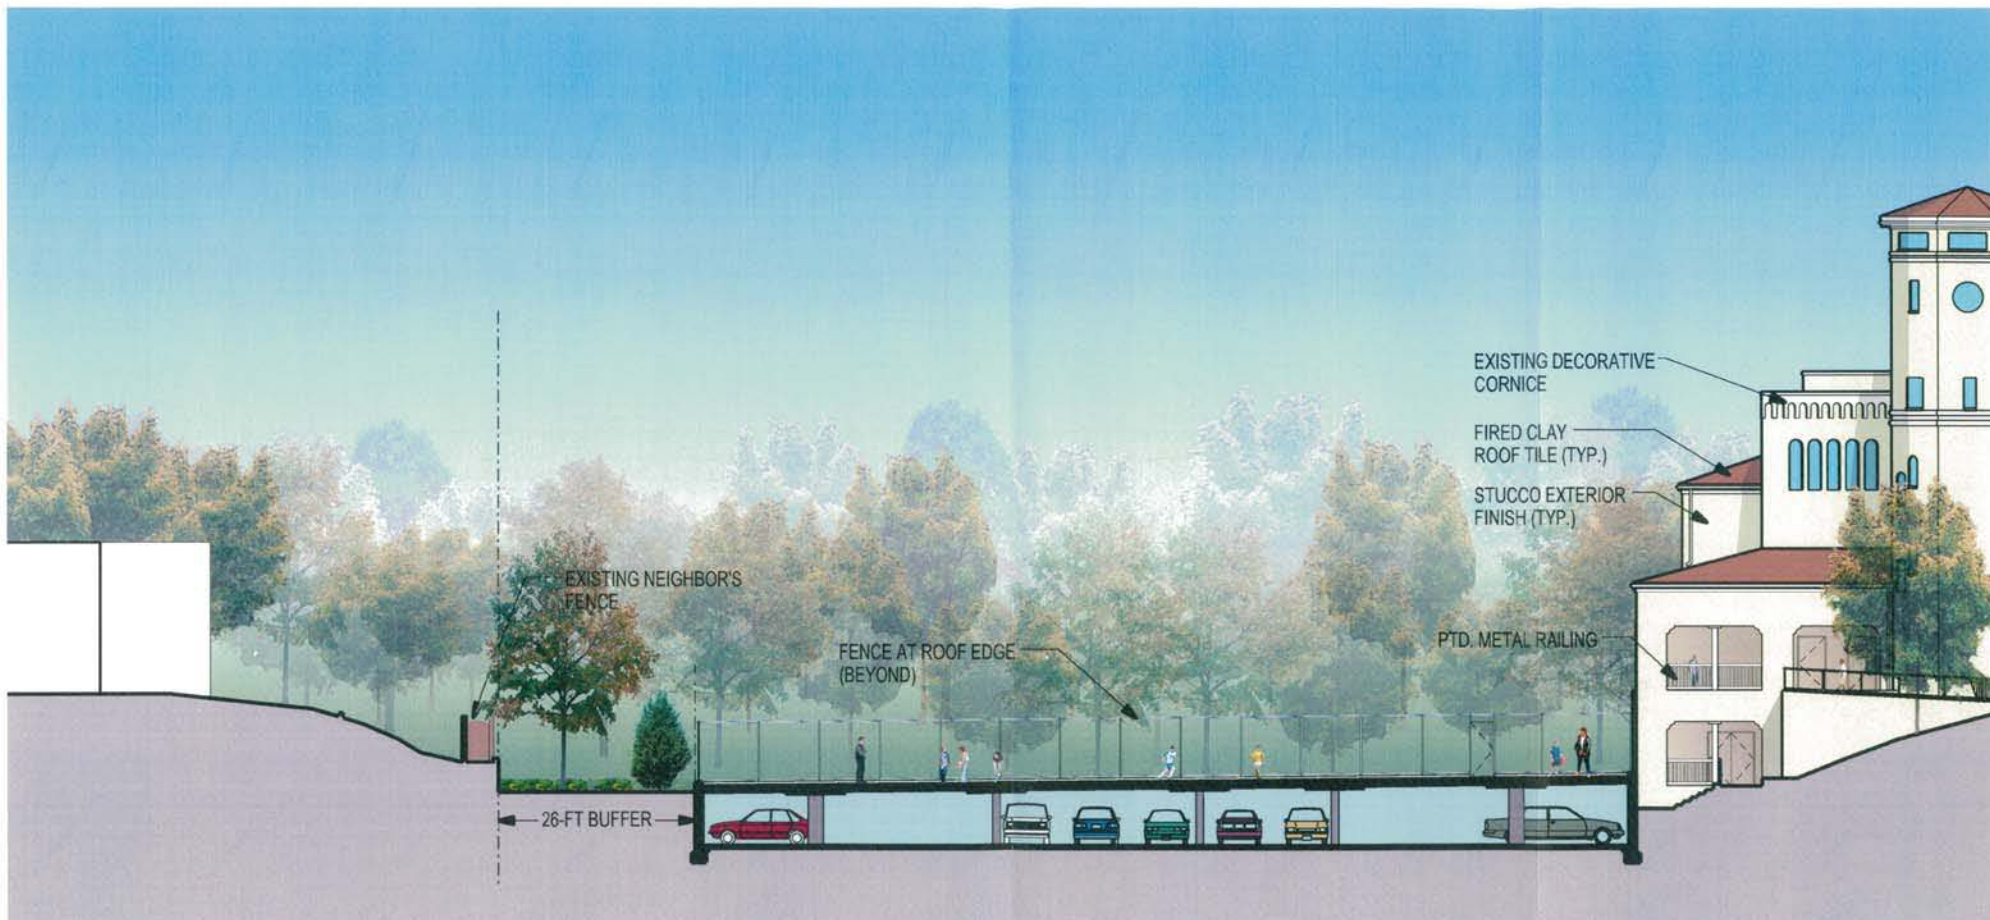

FIRST ALTERNATIVE
Smaller Garge (32 spaces)

LOWELL SCHOOL
GYM/POOL EXPANSION
1640 KALMIA RD NW

WEST ELEVATION

1/16" = 1'-0"

