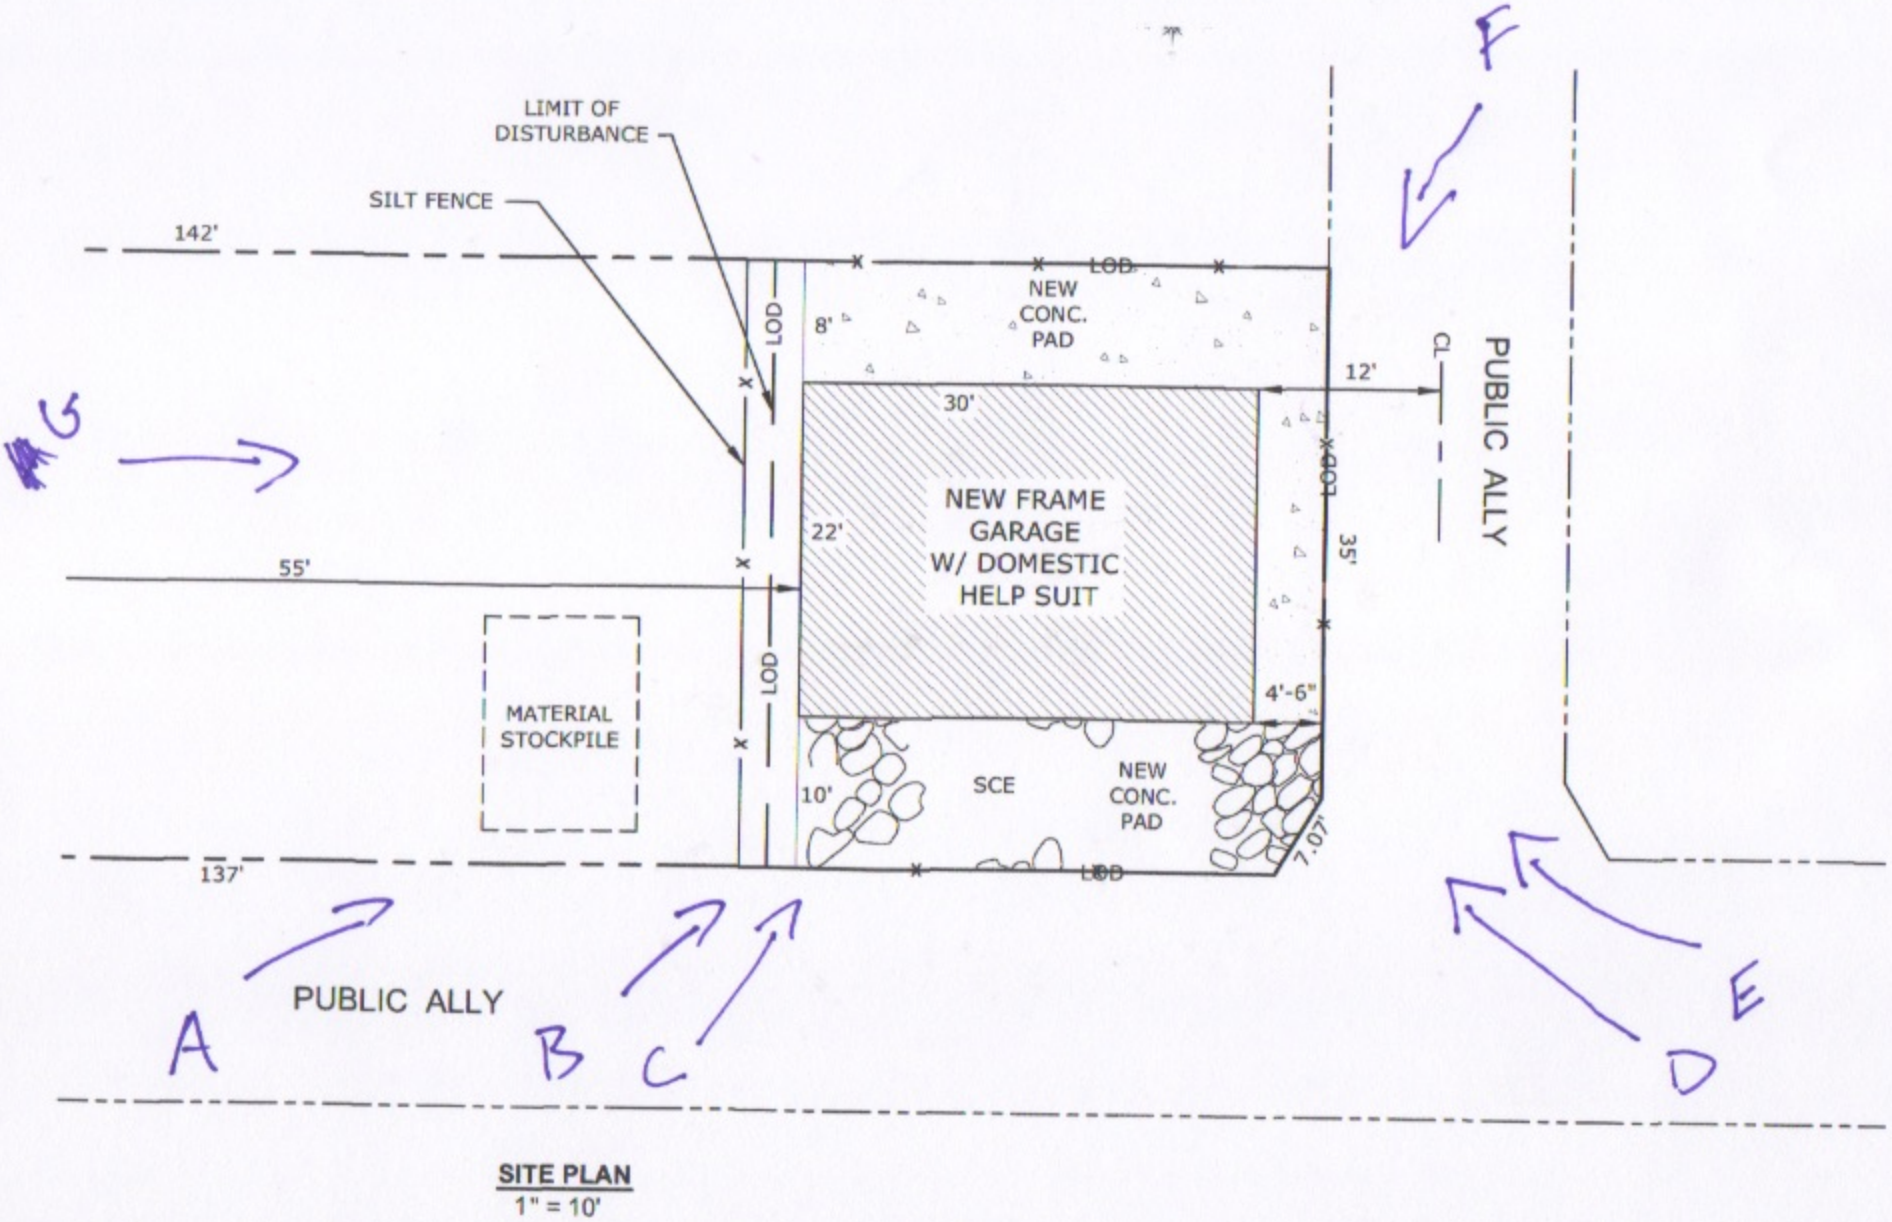

SITE PLAN
1" = 10'

Board of Zoning Adjustment
District of Columbia
CASE NO.20661
EXHIBIT NO.2H