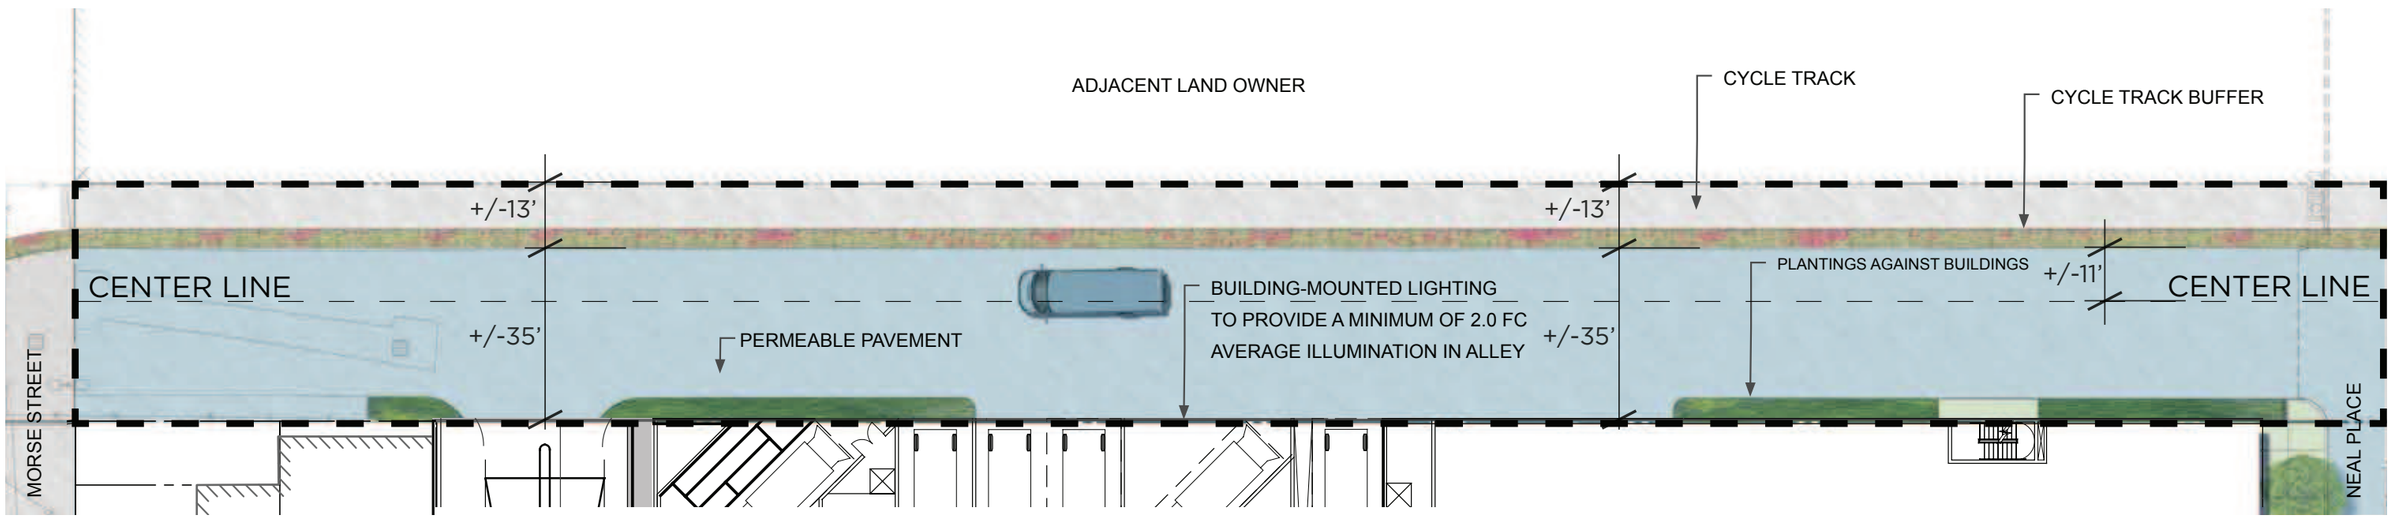

IMPROVEMENTS DONE BY EDENS

EDENS.

©2015 Shalom Baranes Associates, PC

shalom baranes associates architects

ZONING COMMISSION
District of Columbia
CASE NO.14-07
EXHIBIT NO.46C