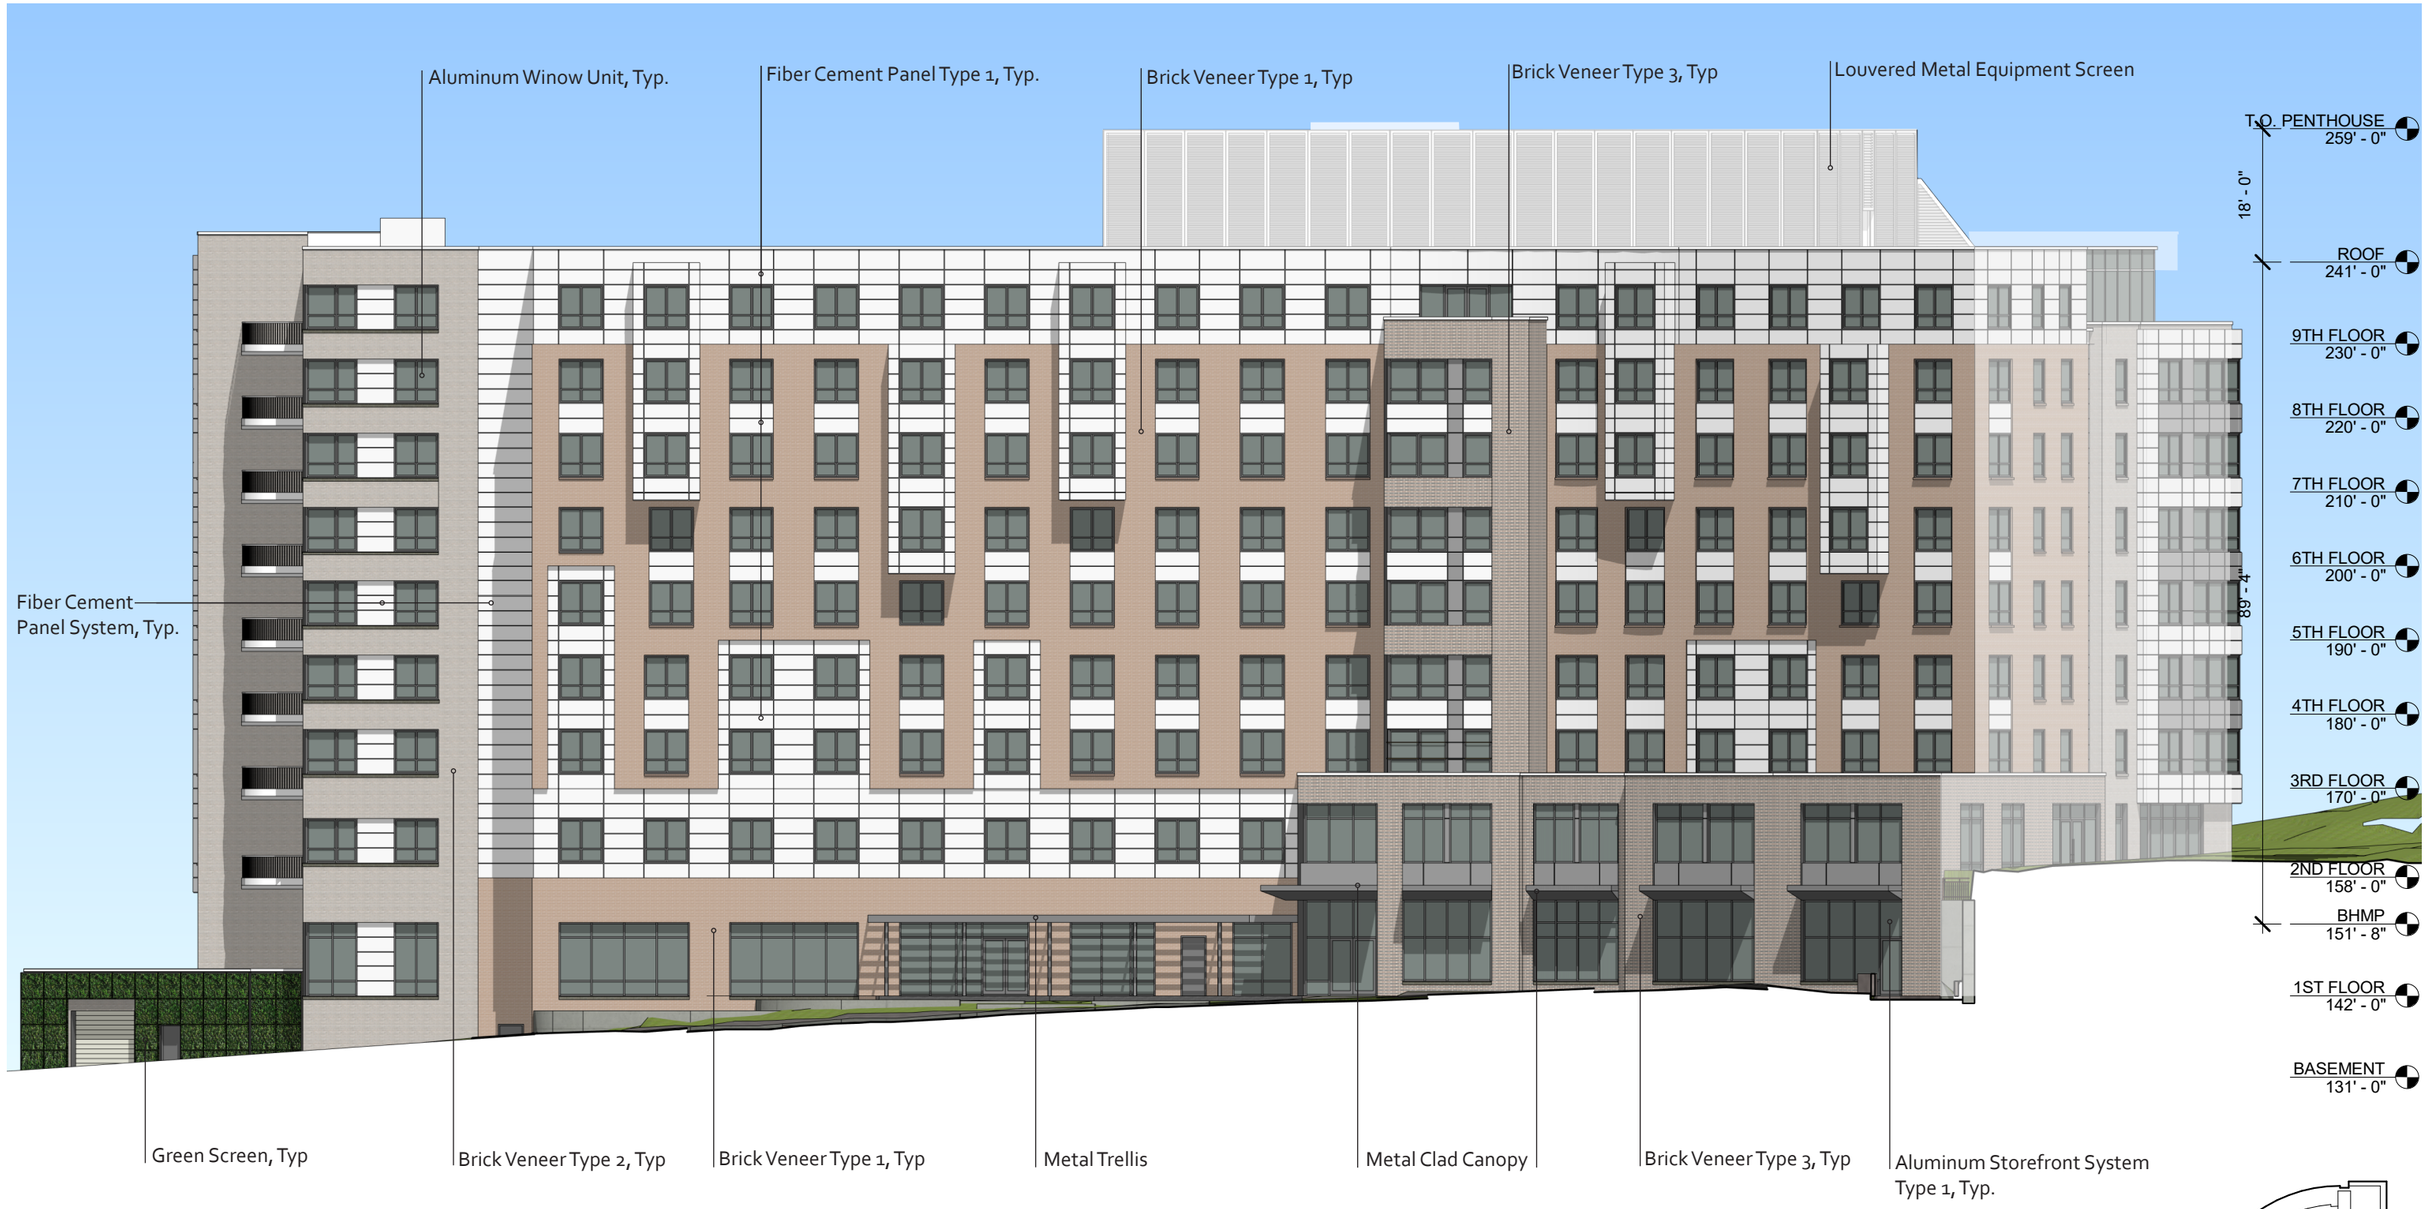

South Elevation

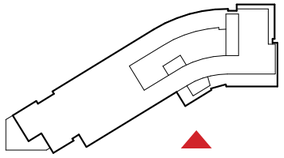

Enterprise

WMC WILES MENSCH CORPORATION CELEBRATING 30 YEARS

WMC Landscape Architecture • Urban Design Studio

goulston&storrs

GOROVE SLADE

0 10 20 40 feet

30

Exterior Elevations | **Edgewood 5**

Washington, DC
October 23, 2020

ZONING COMMISSION
District of Columbia
CASE NO.66-68A
EXHIBIT NO.25A4