EXHIBIT K

ZONING COMMISSION
District of Columbia
CASE NO.08-04B
EXHIBIT NO.6K

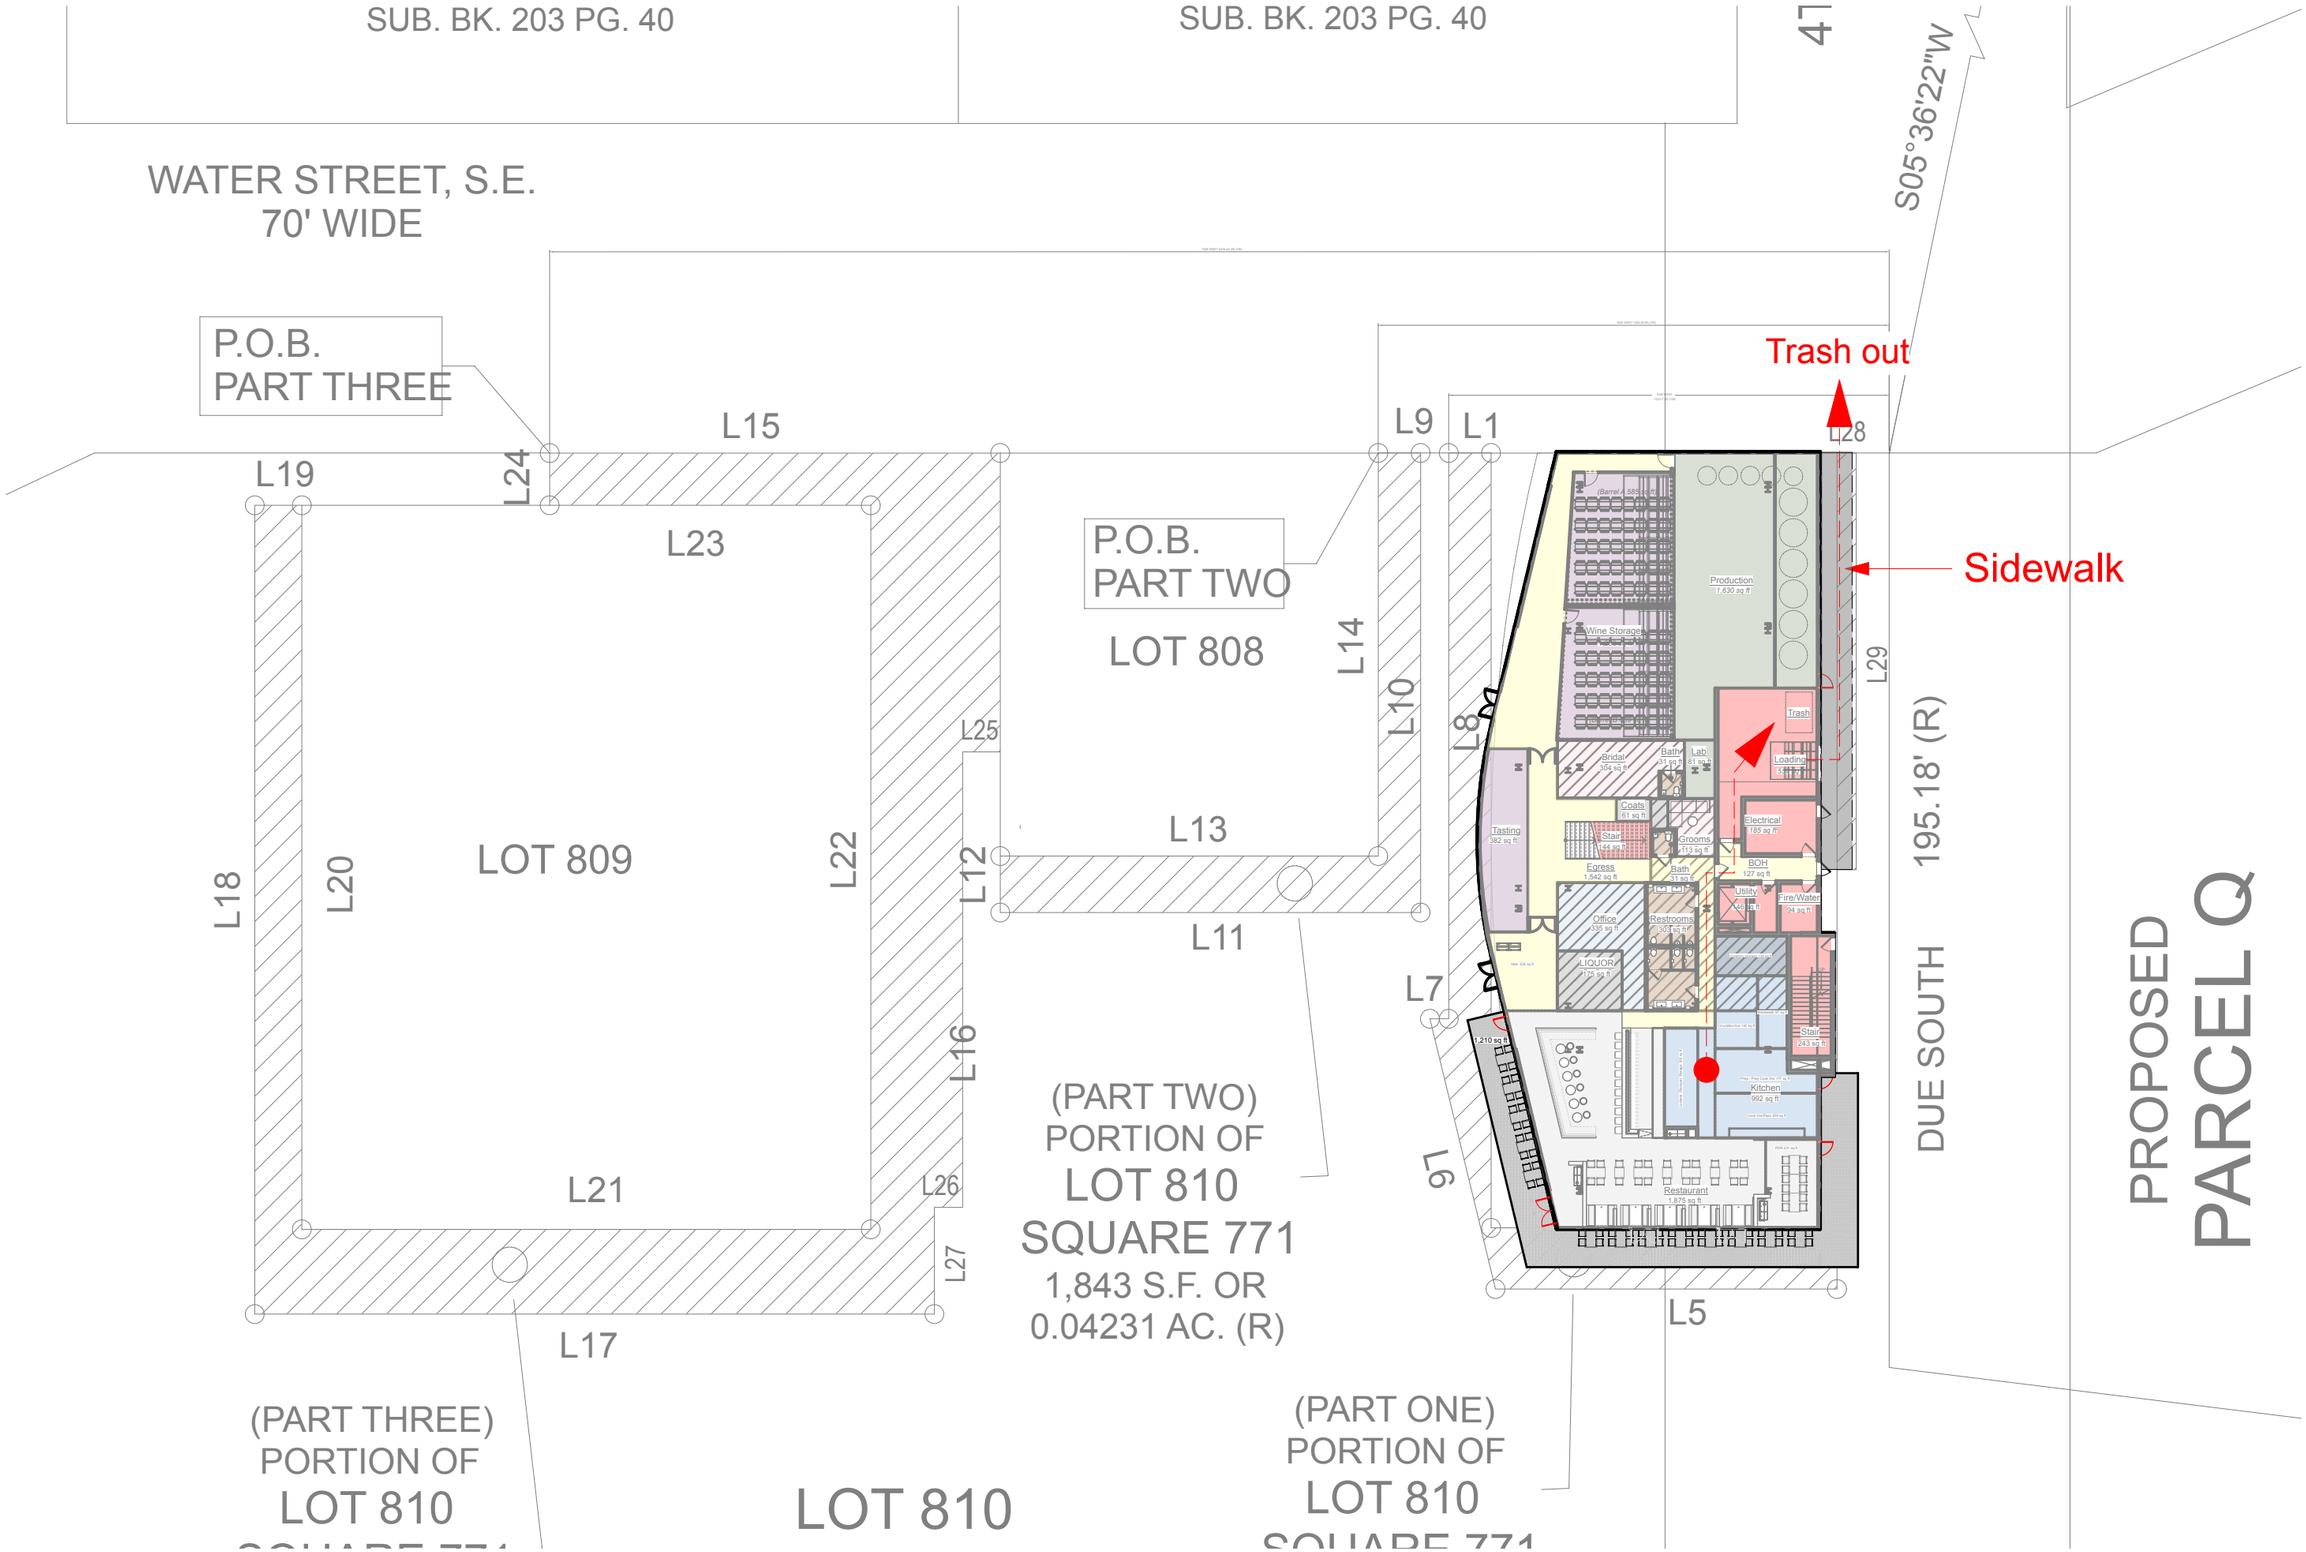

PD.26

Project Number 100000.00
Printed 9/16/15

© HapstakDemetriou+, plc

Potential trash route diagram

District Winery

The Yards, Parcel P2B, Washington DC, 20003
Brookyln Winery LLC

HapstakDemetriou+

3247 Q Street, NW
Suite 200
Washington, DC 20007

P 202.333.9038
F 202.333.6888
www.hd-ad.com
info@hd-ad.com

ARCHITECTURE | DESIGN